SHEET LIST

SHEET NAME	SHEET NUMBER
COVER	A0
DRAWING LIST	A1
LAYOUT	A2
ISOMETRIC PLANS	A3
GROUND FLOOR PLAN	A4
FIRST FLOOR PLAN	A5
ROOF FLOOR PLAN	A6
SEC A-A	A8
MAIN ELEVATION	A9
BACK ELEVATION	A10
SIDE ELEVATION (1)	A11
SIDE ELEVATION (2)	A12
STAIR DETAILS	A13
WINDOW SCHEDULE	A14
DOOR SCHEDULE	A15





RESIDENTIAL PROJECT

DATE	LOCATION	
2025	JEDDAH - KSA	N
SHEET NAME :		SHEET NO.
DRAWING LIST		A-01



AREA LIST OF FLOOR PLAN

GROUND FLOOR	
AREA PLAN	162.92 M2
PRECRNTAGE	52.13 %
FIRST FLOOR	
AREA PLAN	153.04 M2
PRECRNTAGE	48.97 %
ROOF FLOOR	
AREA PLAN	99.77 M2
PRECRNTAGE	65.19 %


SOUTH (STREET)	
BUILDING SETBACK	4.00 m
CANTILEVER BUILDING	1.25 m
NORTH (NEIGHBOR)	
BUILDING SETBACK	0.00 m
CANTILEVER BUILDING	0.00 m
EAST (NEIGHBOR)	
BUILDING SETBACK	3.00 m
CANTILEVER BUILDING	1.00 m
WEST (NEIGHBOR)	
BUILDING SETBACK	0.00 m
CANTILEVER BUILDING	0.00 m

1 LAYOUT
Esc.:



RESIDENTIAL PROJECT

DATE	LOCATION	
2025	JEDDAH - KSA	N
SHEET NAME :		SHEET NO.
DRAWING LIST		A-02

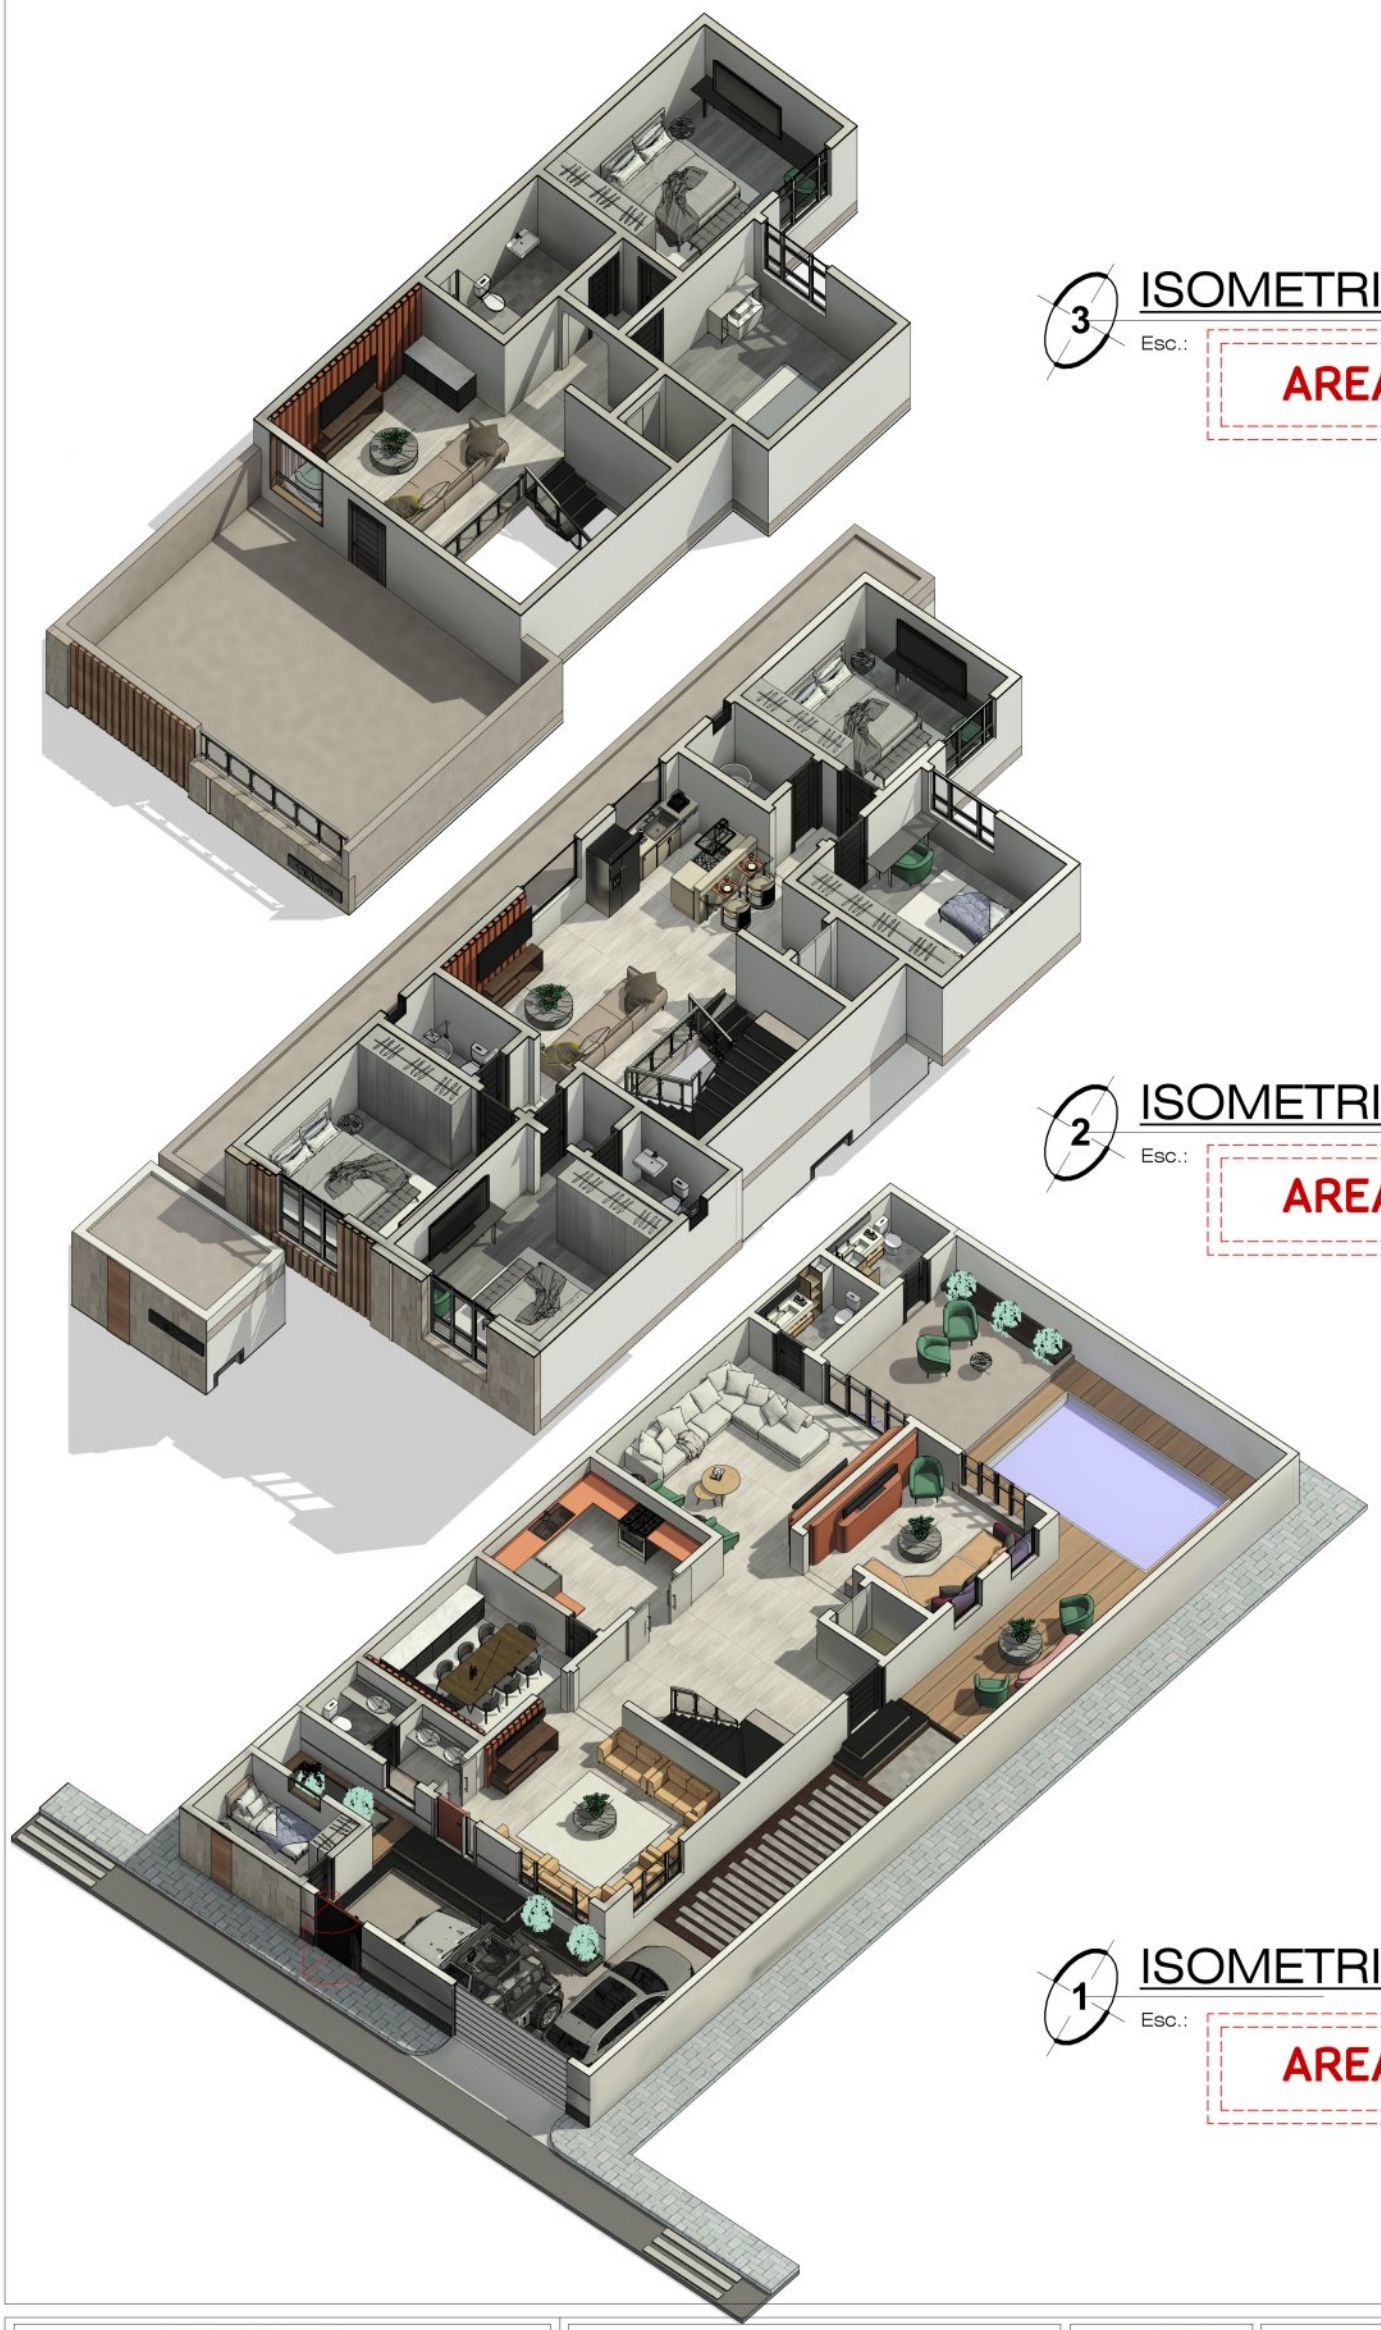

3 ISOMETRIC ROOF FLOOR

Esc.:

AREA : 99.77 M2

2 ISOMETRIC FIRST FLOOR

Esc.:

AREA : 153.04 M2

1 ISOMETRIC GROUND FLOOR

Esc.:

AREA : 162.92 M2



RESIDENTIAL PROJECT

DATE	LOCATION	
2025	JEDDAH - KSA	N
SHEET NAME :		SHEET NO.
ISOMETRIC PLAN		A-03






GROUND FLOOR
162.92 M2


MAJLIS:2
BATHROOM : 3
LIVING ROOM:1
KITCHEN : 1
DINNING ROOM:1
SWIMMING POOL :1

DATE	LOCATION
2025	JEDDAH - KSA

N

SHEET NAME :	SHEET NO.
GROUND FLOOR PLAN	A-04

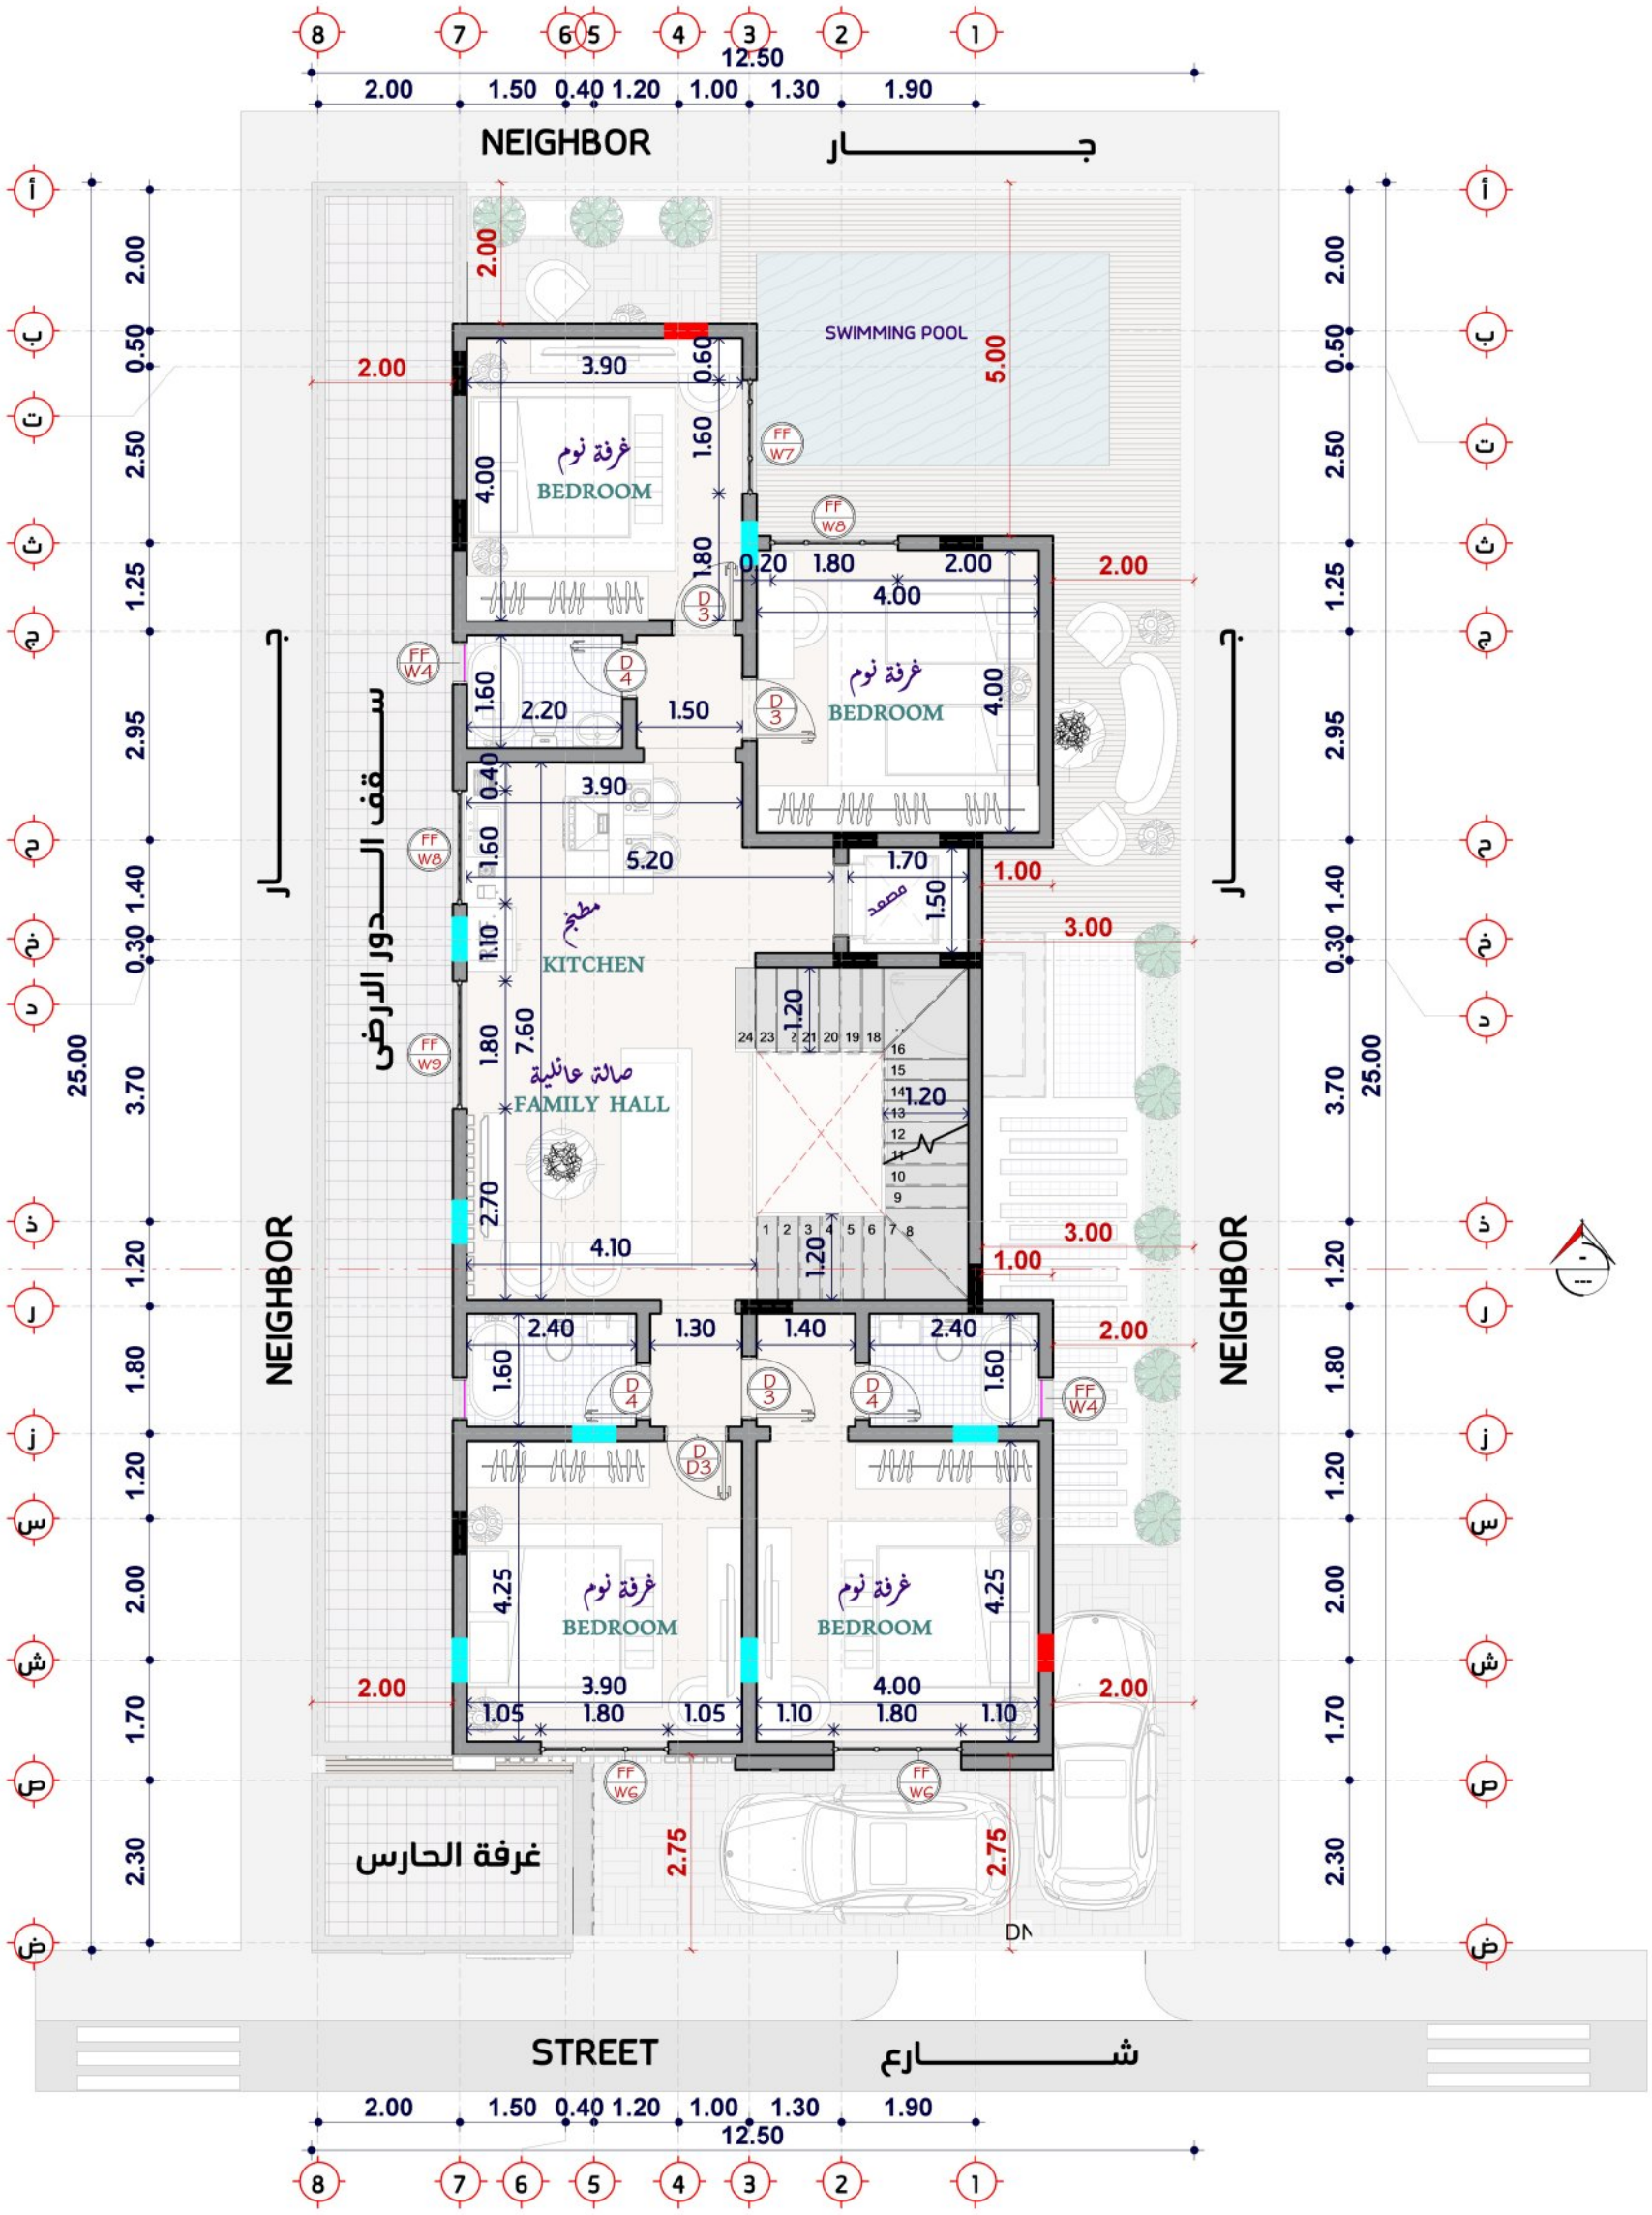

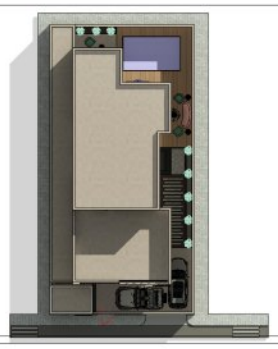

FIRST FLOOR
153.04 M2

BEDROOM: 4

BATHROOM : 3


LIVING ROOM:1

KITCHEN : 1

DATE	LOCATION
2025	JEDDAH - KSA

N

SHEET NAME :	SHEET NO.
FIRST FLOOR PLAN	A-05

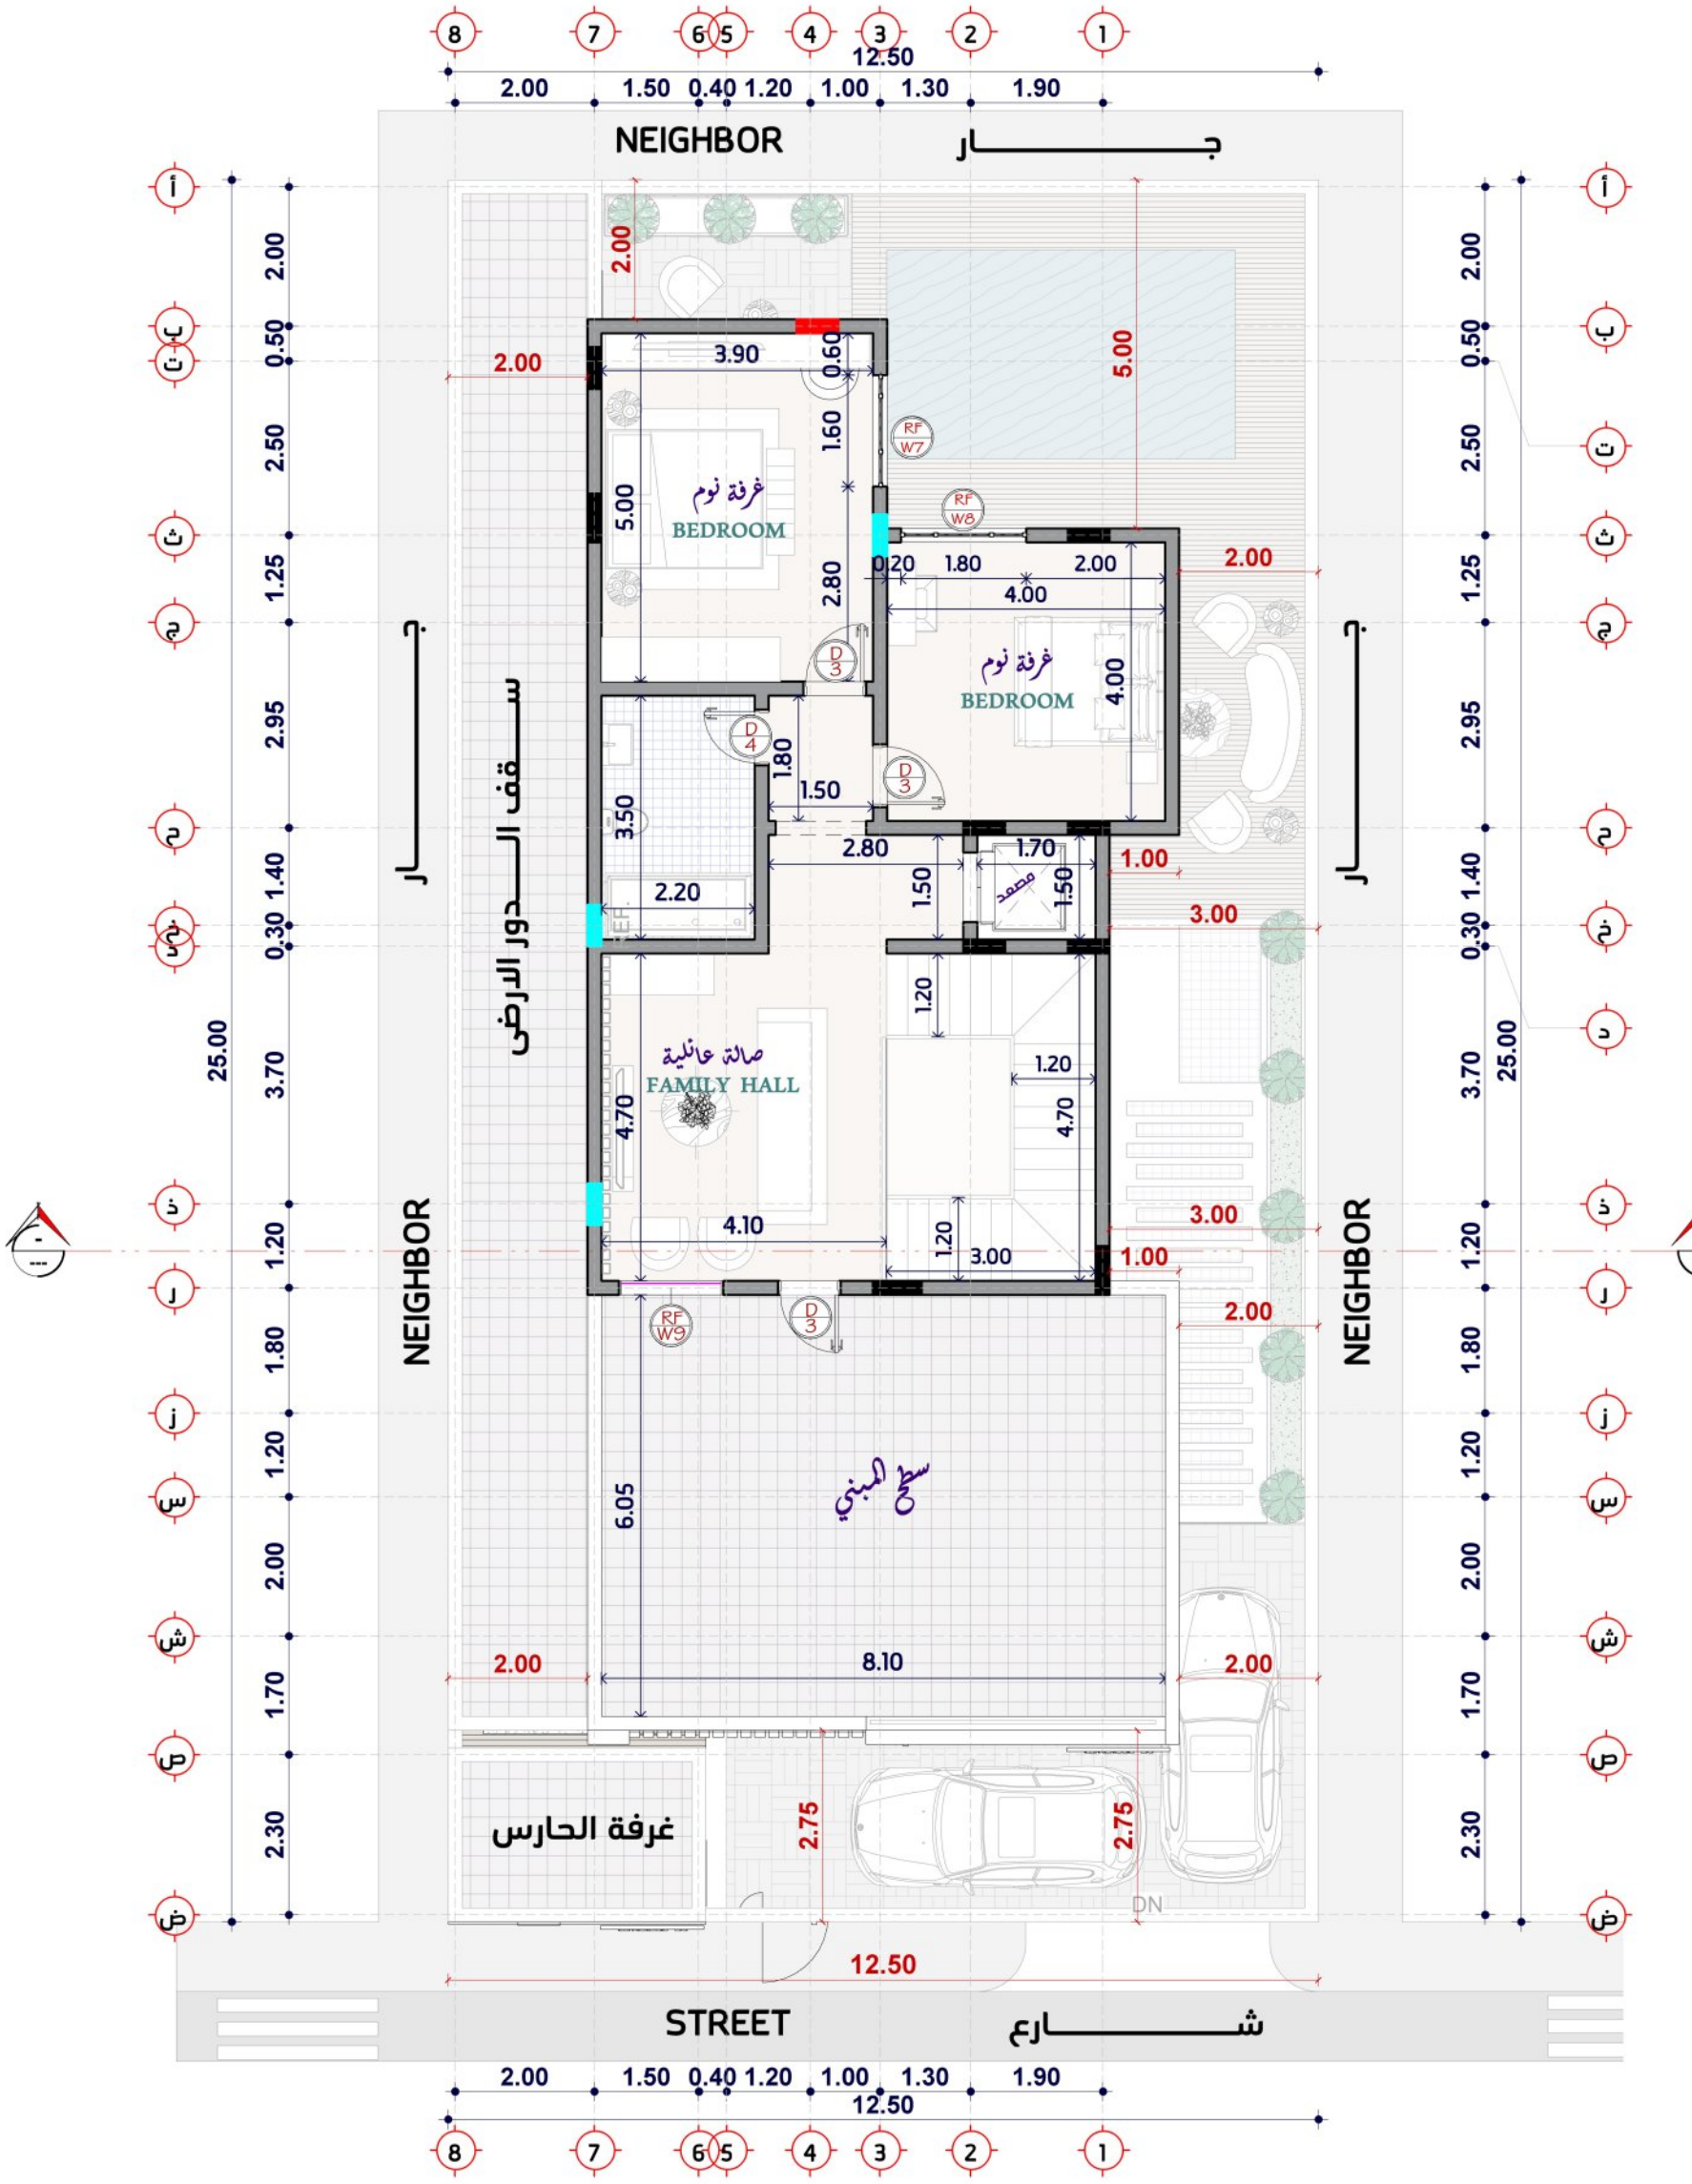



FIRST FLOOR
162.92 M2

BEDROOM: 2

BATHROOM : 1

LIVING ROOM:1

DATE	LOCATION
2025	JEDDAH - KSA

N

SHEET NAME :	SHEET NO.
ROOF FLOOR PLAN	A-06




1 SEC 1-1

Esc.: 1 : 105




2 3D-SEC

Esc.:

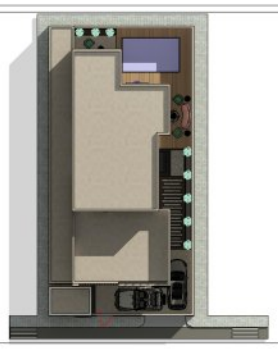

RESIDENTIAL PROJECT	DATE: 2025	LOCATION: JEDDAH - KSA	N
	SHEET NAME : SEC A-A		SHEET NO. A-08

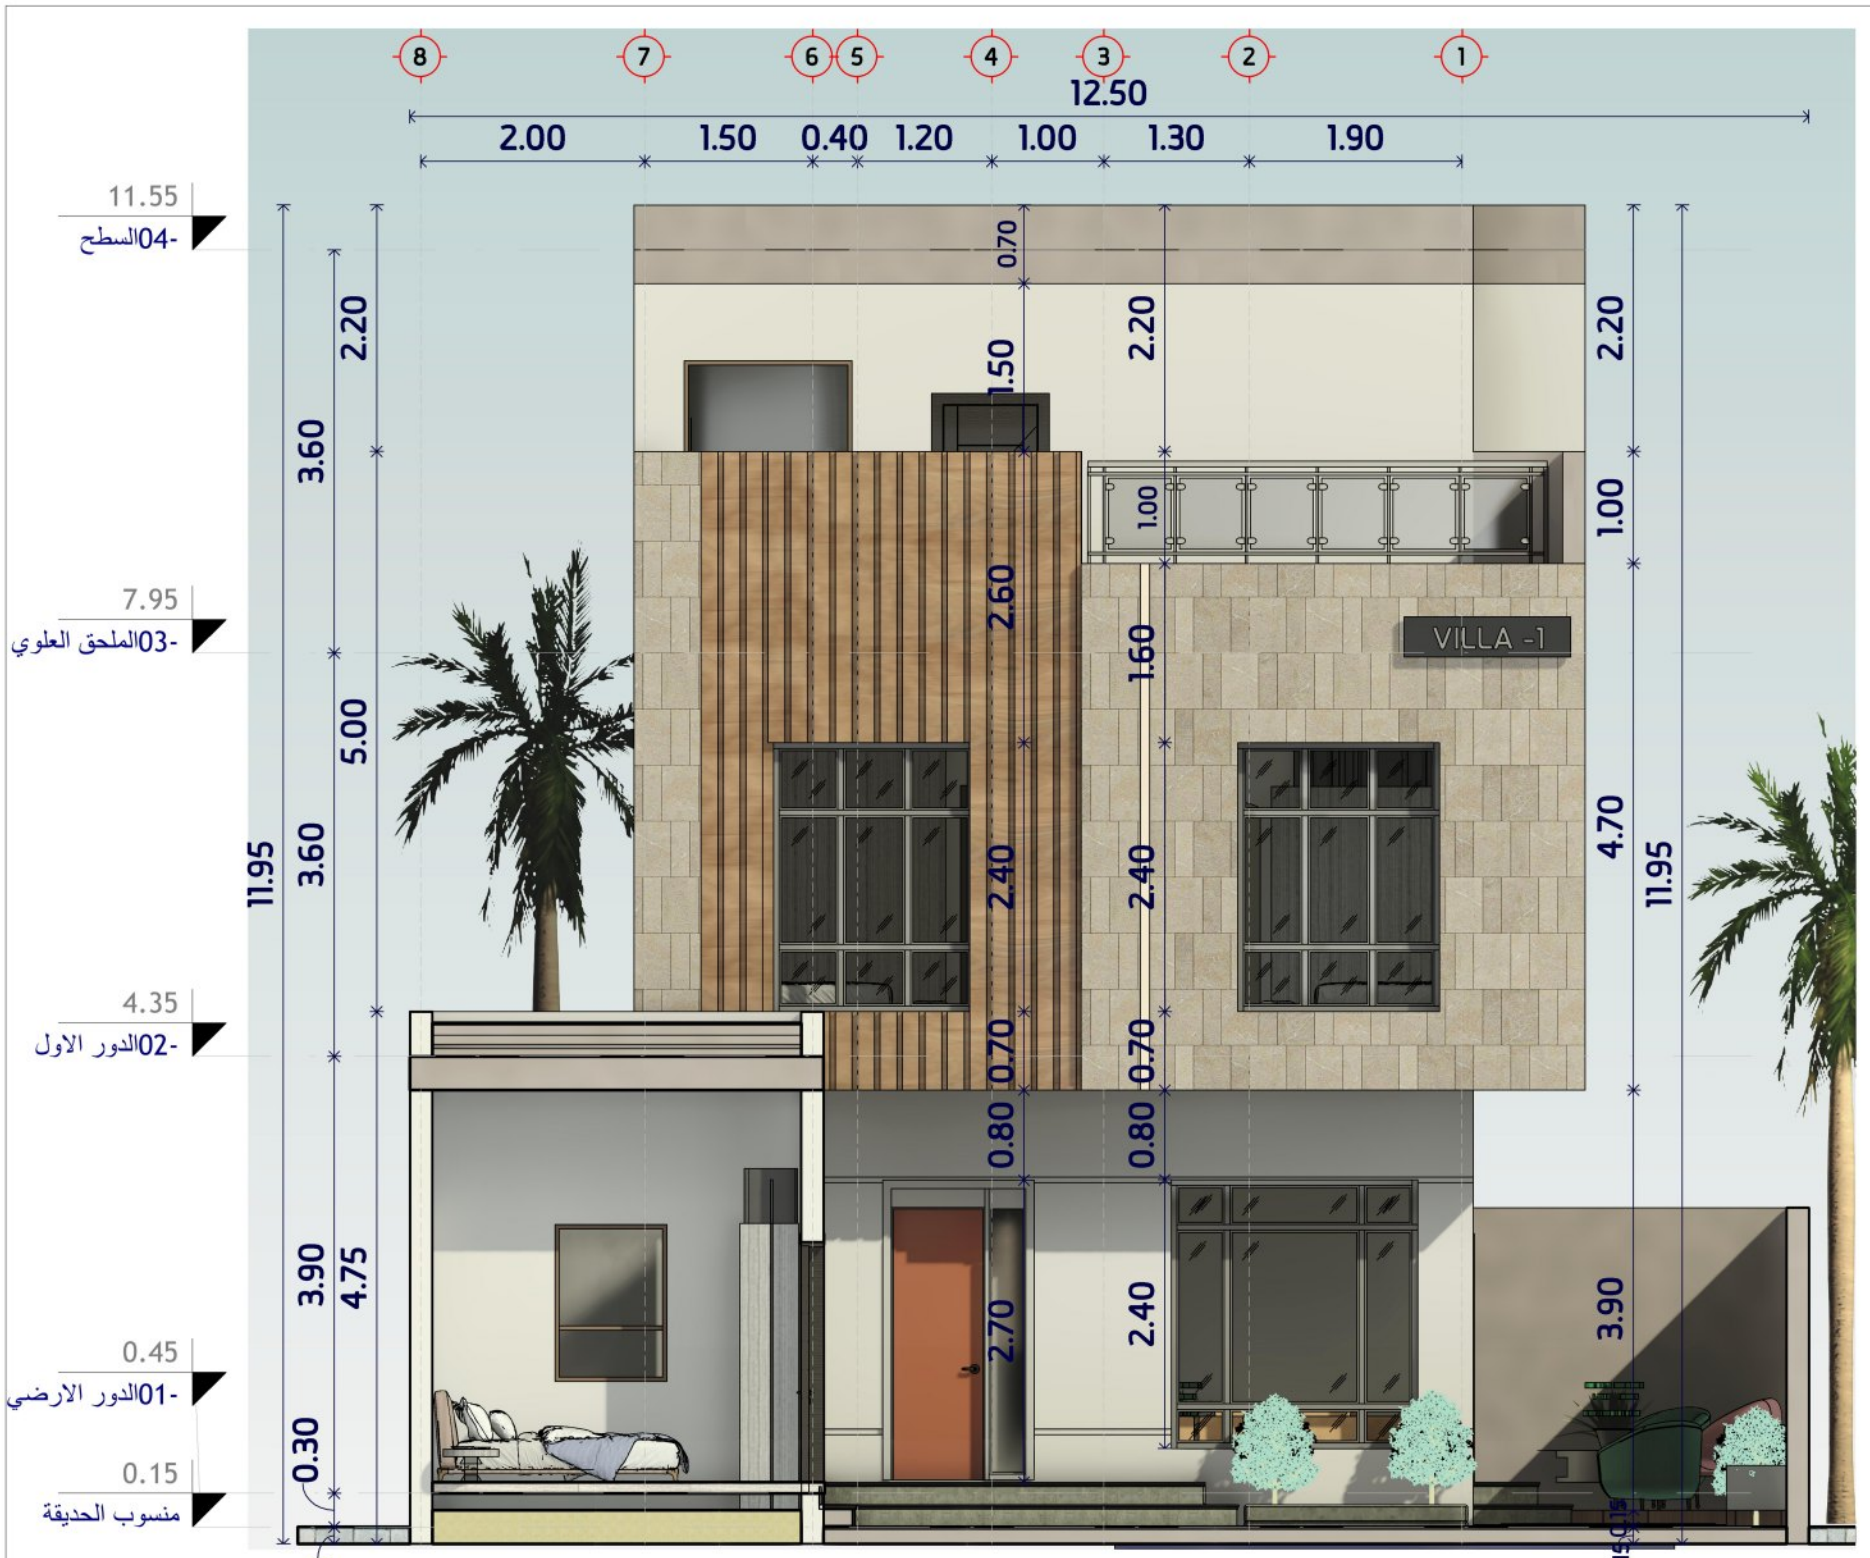

1 MAIN ELEVATION.

Esc.: **1 : 60**




2 3D-VIEW-01

Esc.:



RESIDENTIAL PROJECT	DATE: 2025	LOCATION: JEDDAH - KSA
	SHEET NAME : MAIN ELEV	SHEET NO. A-09

N

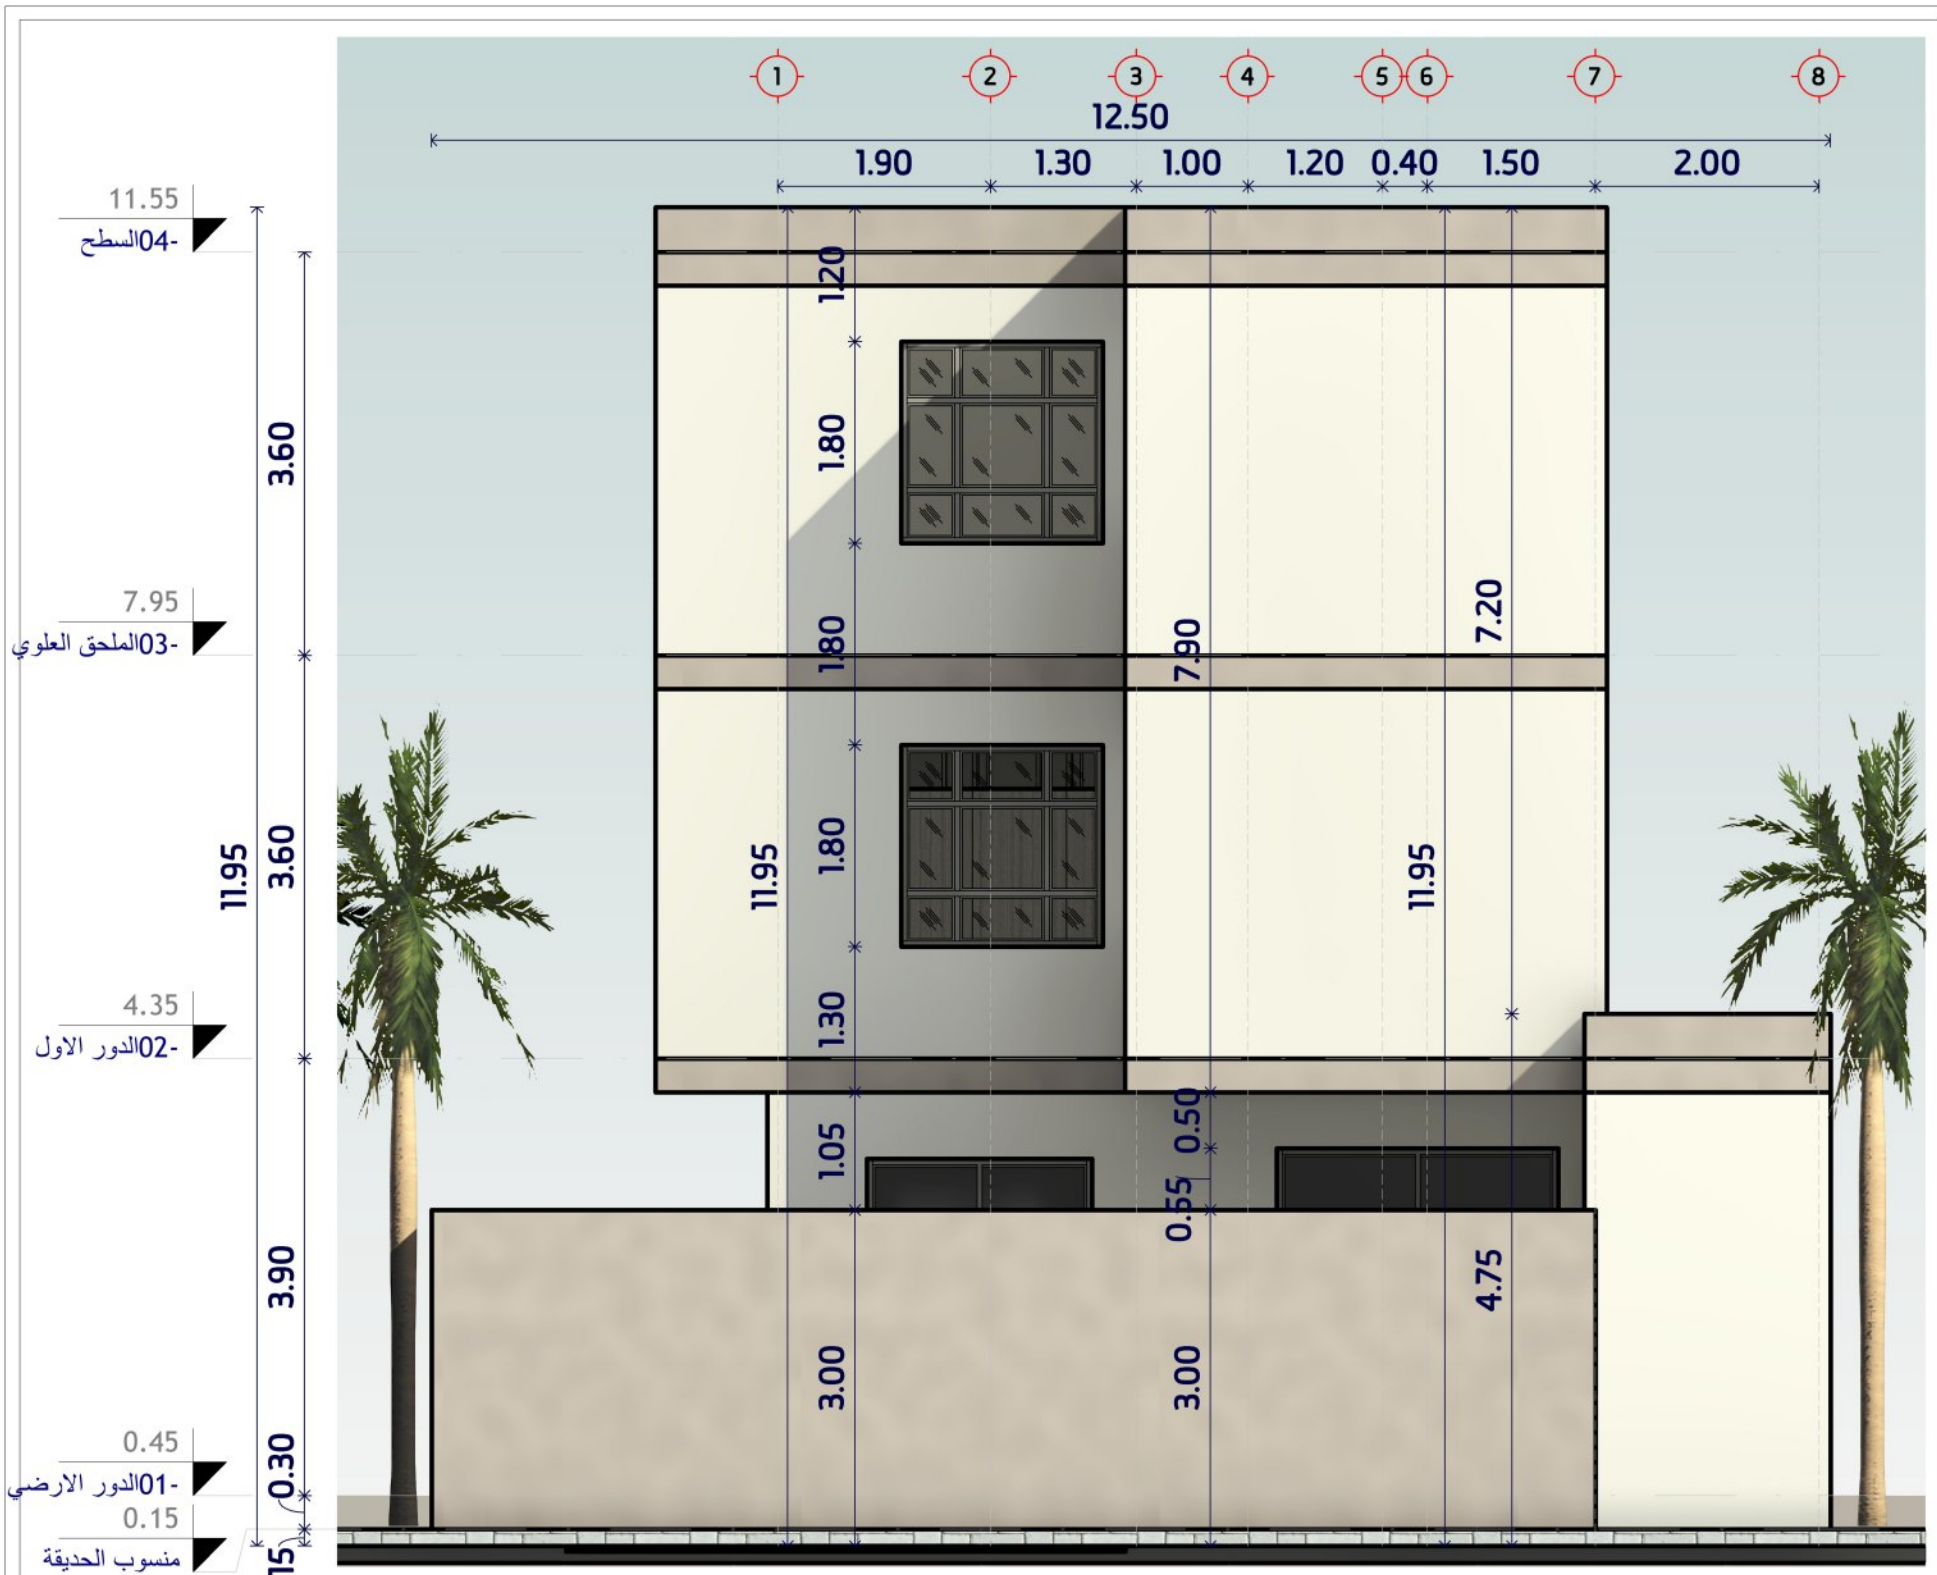

1 SIDE ELEVATION

Esc.: **1 : 60**




2 3D-VIEW-02

Esc.:



RESIDENTIAL PROJECT	DATE: 2025	LOCATION: JEDDAH - KSA	N
	SHEET NAME : BACK ELEV		SHEET NO. A-10

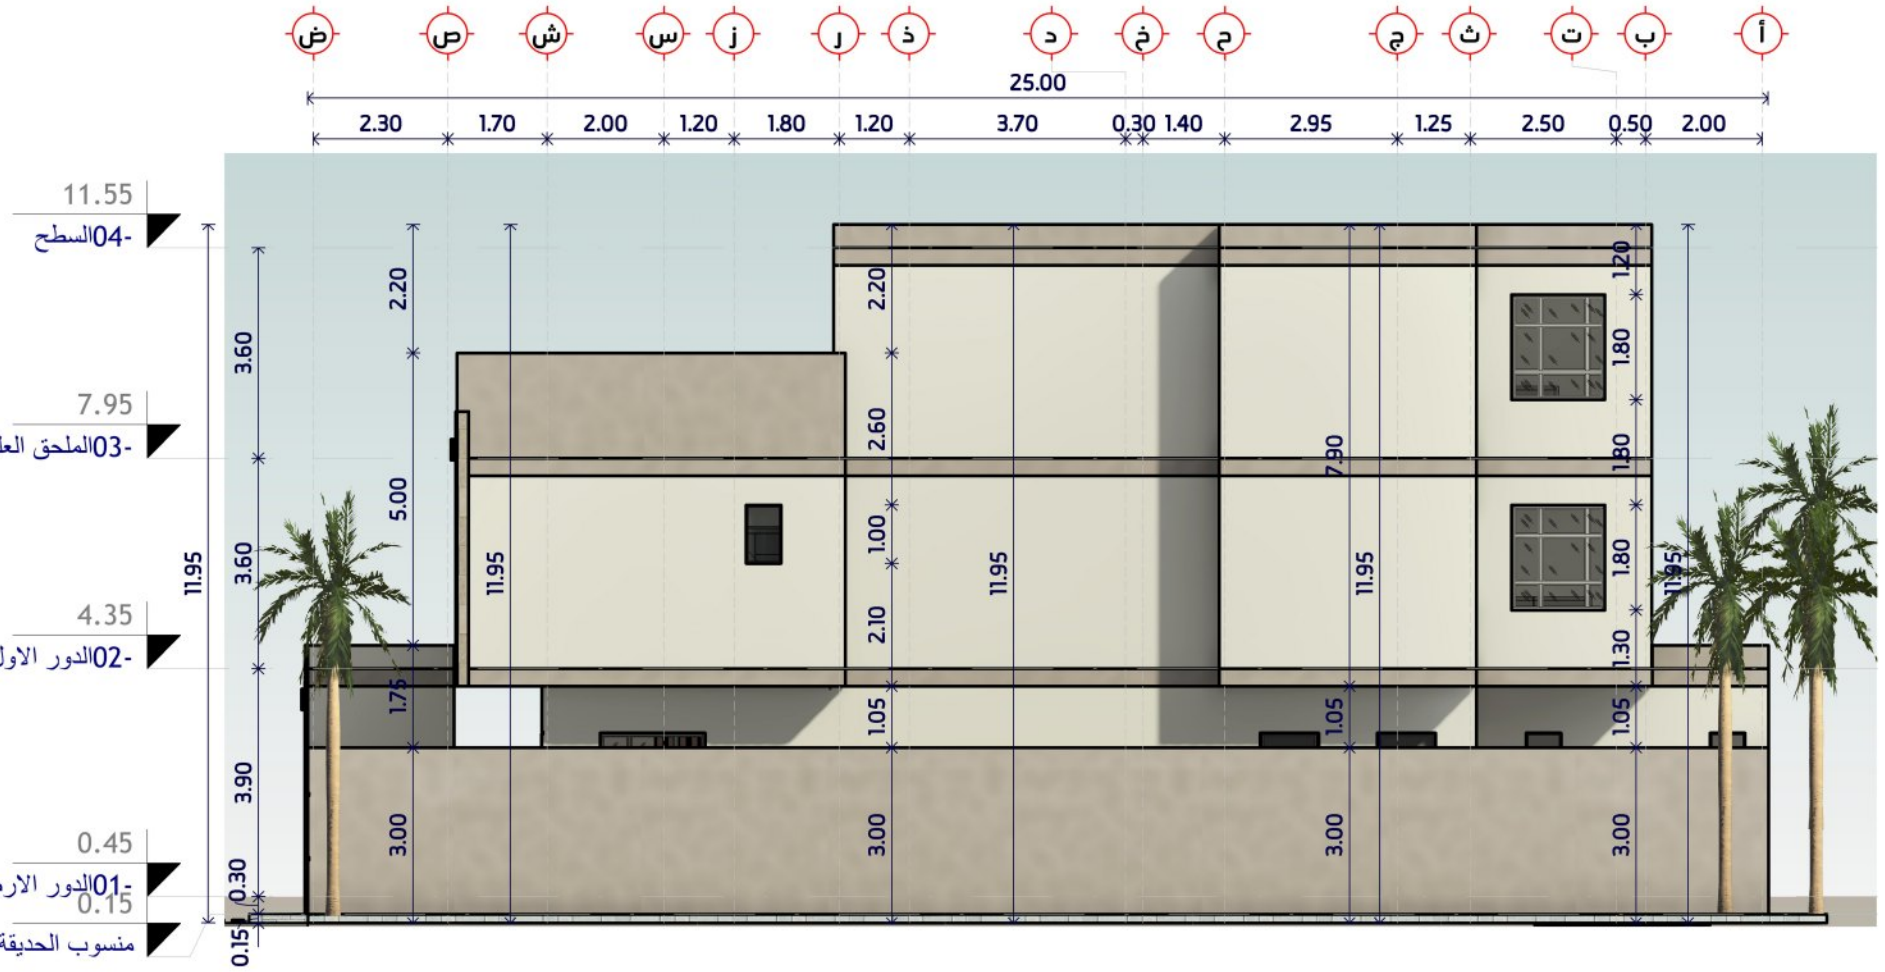


1 SIDE ELEVATION -1

Esc.: 1 : 115




2 3D-VIEW

Esc.:

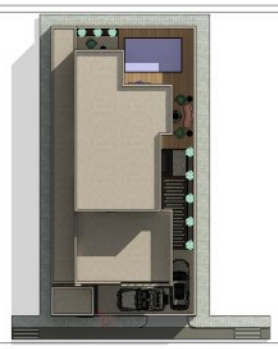

RESIDENTIAL PROJECT	DATE: 2025	LOCATION: JEDDAH - KSA	N
	SHEET NAME : SIDE ELEV(01)		SHEET NO. A-11

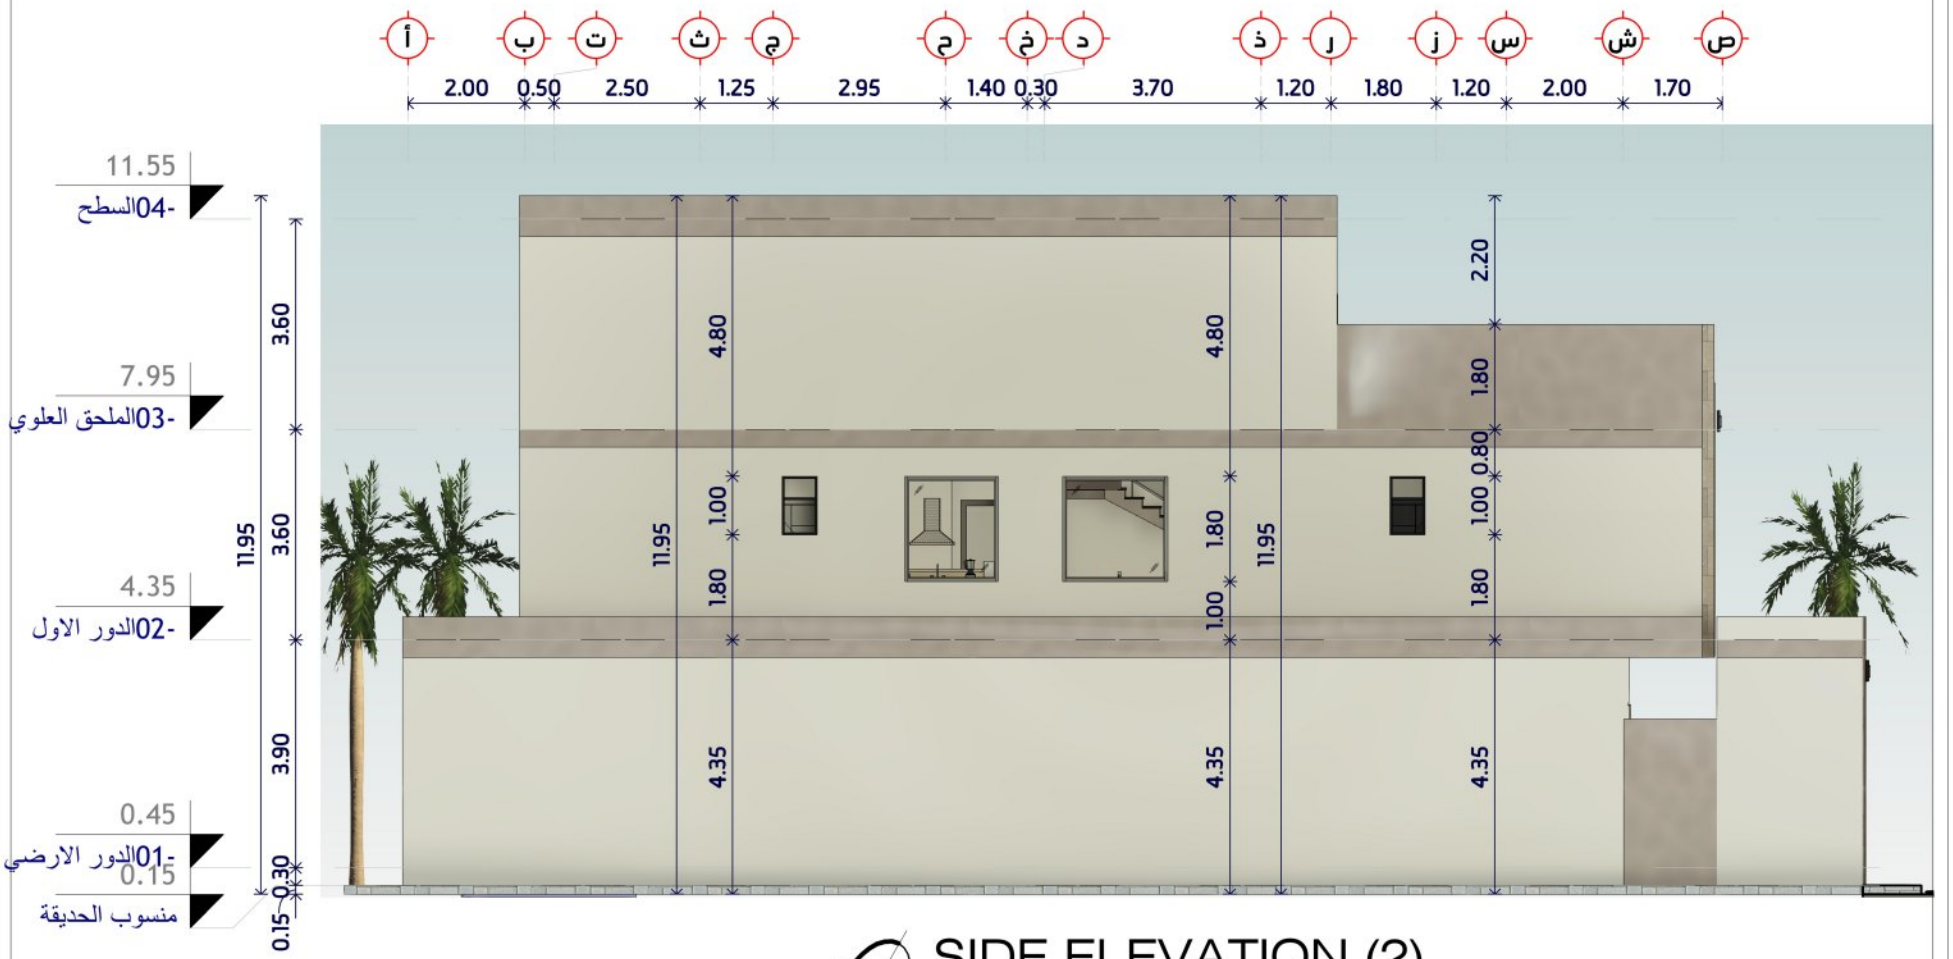

1 SIDE ELEVATION (2)

Esc.: 1 : 115







RESIDENTIAL PROJECT	DATE: 2025	LOCATION: JEDDAH - KSA	N
	SHEET NAME : SIDE ELEV(02)		SHEET NO. A-12

1 STAIR - GROUND FLOOR

Esc.: 1 : 45

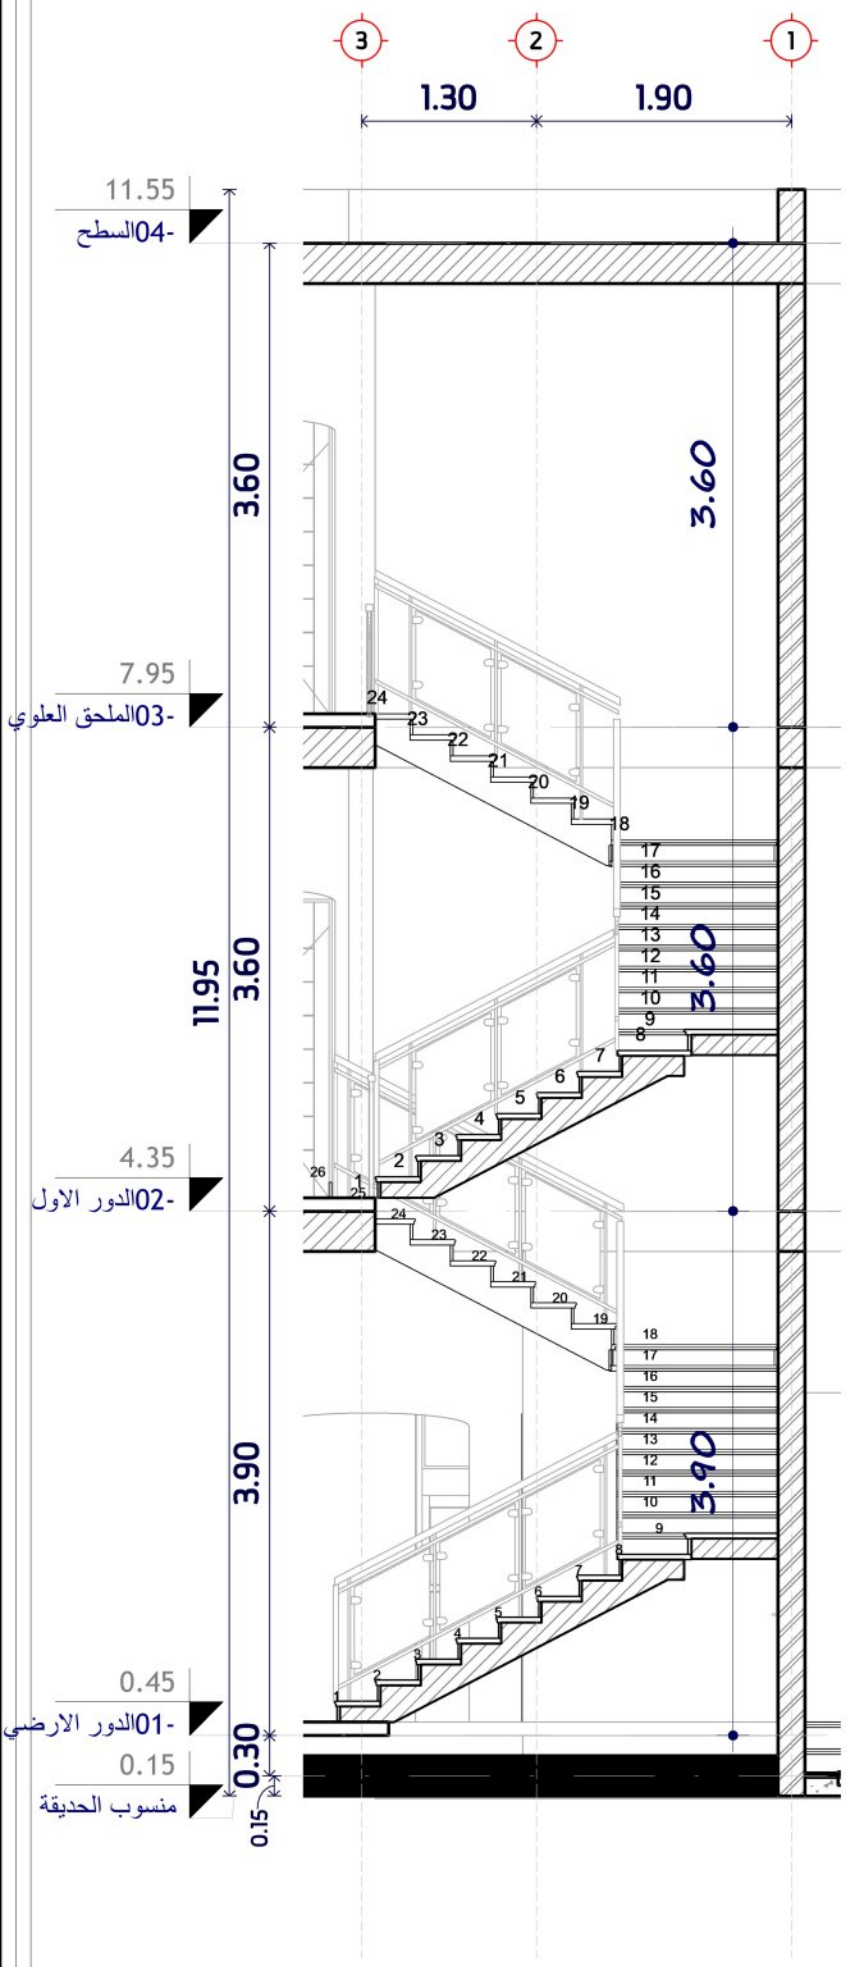

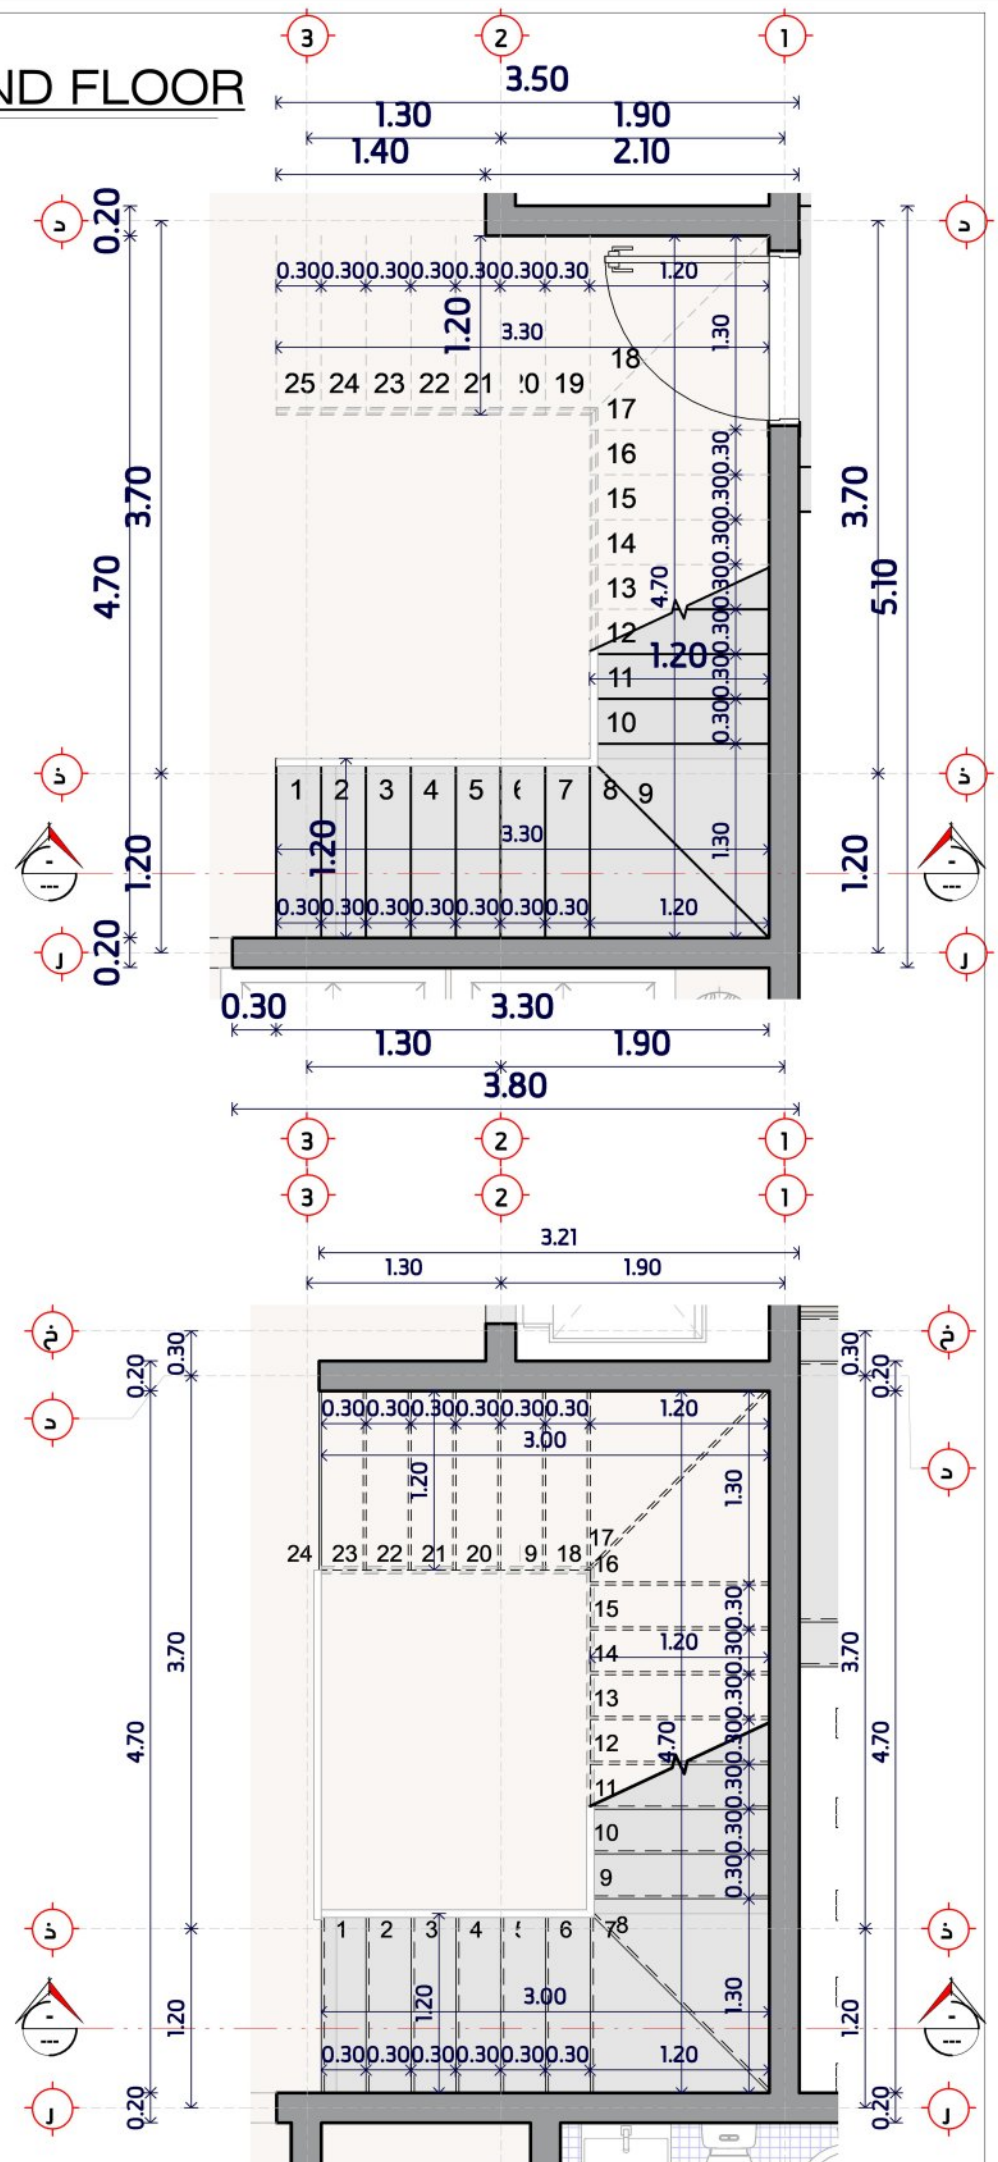


2 SEC-STAIR


Esc.: 1 : 50


3 STAIR - FIRST FLOOR

Esc.: 1 : 45

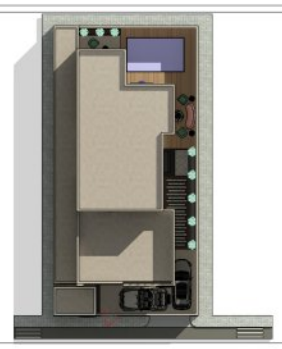



RESIDENTIAL PROJECT	
DATE: 2025	LOCATION: JEDDAH - KSA
N	
SHEET NAME : STAIR DETAILS	SHEET NO. A-13

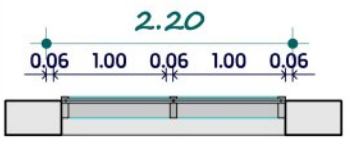

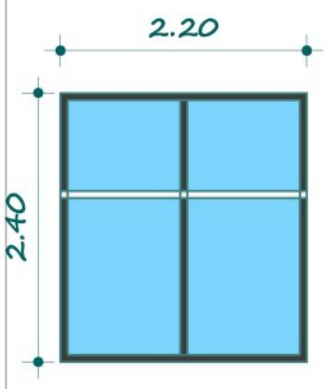



W1			
DIM	2.20	2.40	0.40

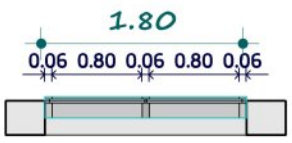

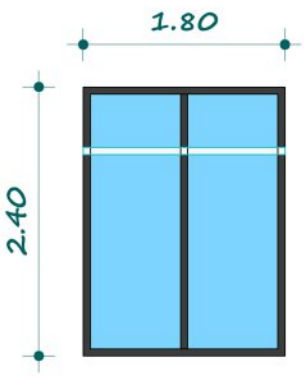



W2			
DIM	1.80	2.40	0.40

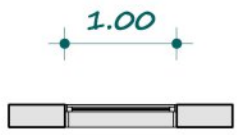

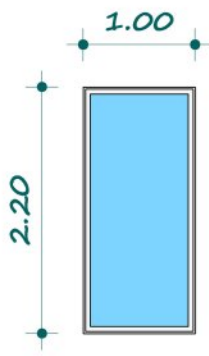



W3			
DIM	1.00	2.20	0.60

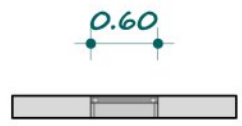

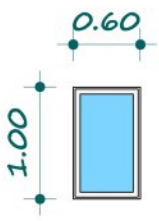



W4			
DIM	0.60	1.00	1.80

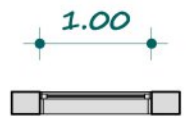

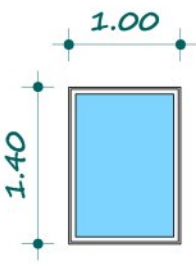



W5			
DIM	1.00	1.40	1.40

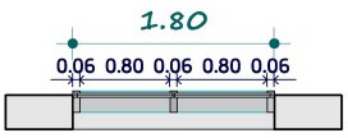

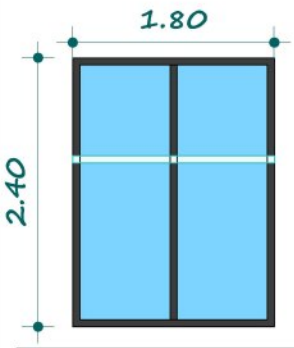



W6			
DIM	1.80	2.40	0.40

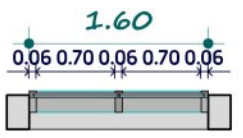

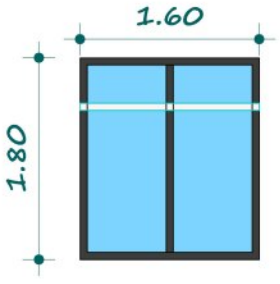



W7			
DIM	1.60	1.80	1.00

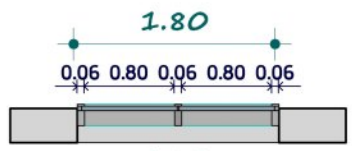

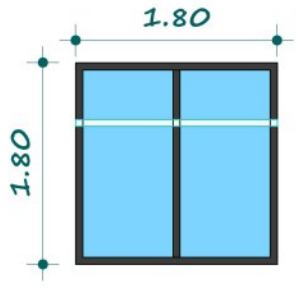



W8			
DIM	1.80	1.80	1.00

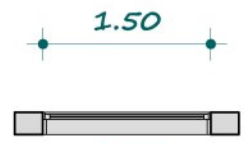

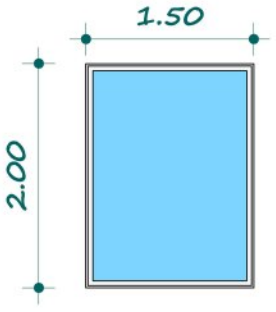



W9			
DIM	1.50	2.00	0.80

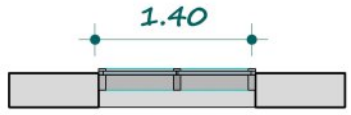

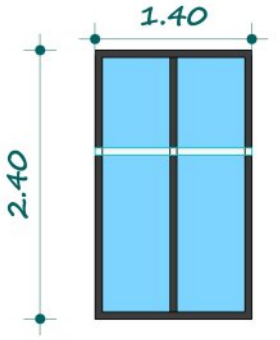



W10			
DIM	1.40	2.40	0.60

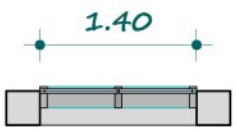

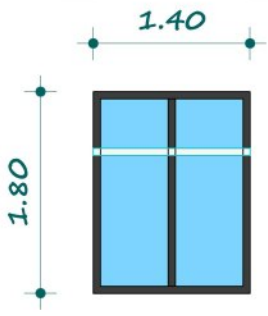


W11			
DIM	1.40	1.80	0.80

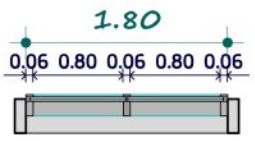

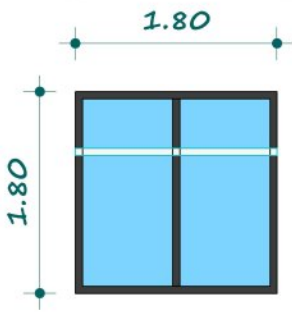



W12			
DIM	1.80	1.80	0.80



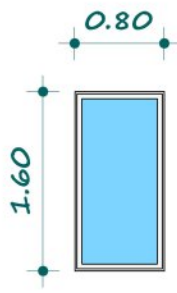


W13			
DIM	0.80	1.60	1.00

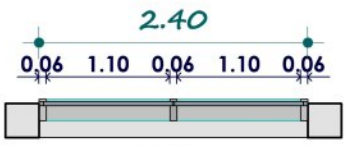

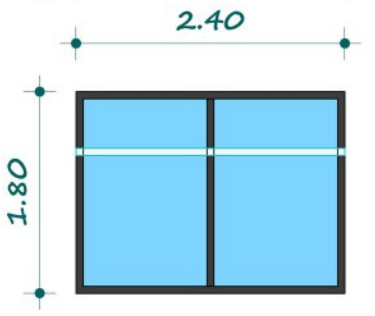

W14			
DIM	2.00	1.80	0.80

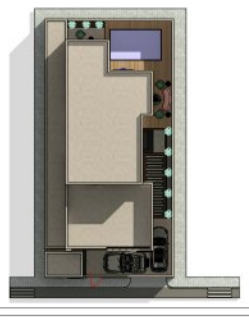



RESIDENTIAL PROJECT

DATE	LOCATION
2025	JEDDAH - KSA


N


SHEET NAME :	SHEET NO.
WINDOW SCHEDULE	A14

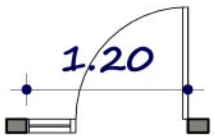

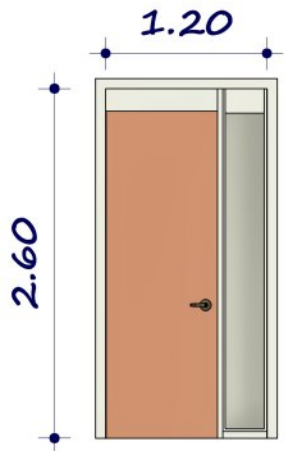



D1			
DIM	1.20	2.60	0.00

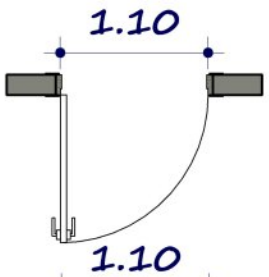

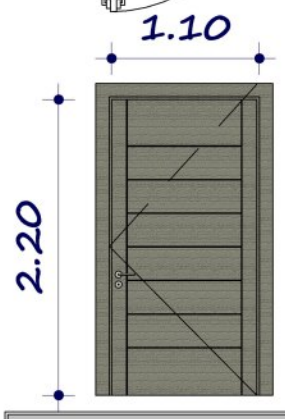



D2			
DIM	1.10	2.20	0.00

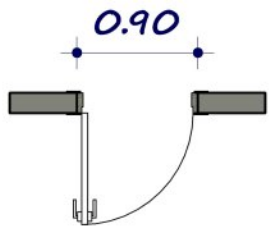

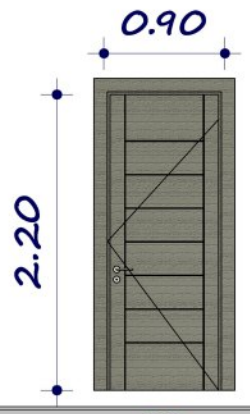



D3			
DIM	0.90	2.20	0.00

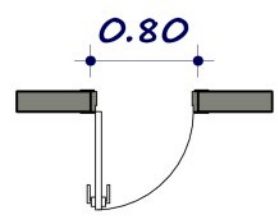

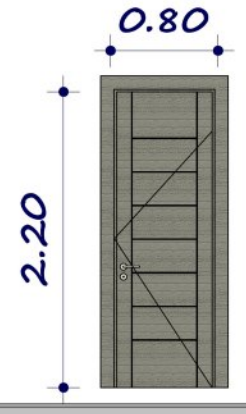



D4			
DIM	0.80	2.20	0.00

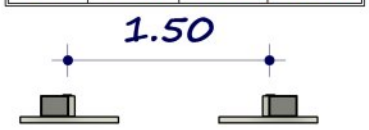

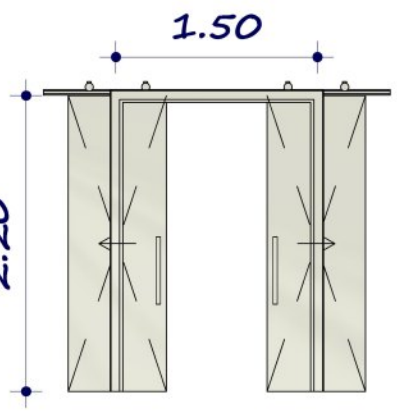



D5			
DIM	1.50	2.20	0.00

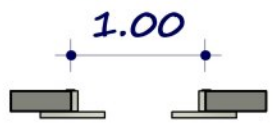

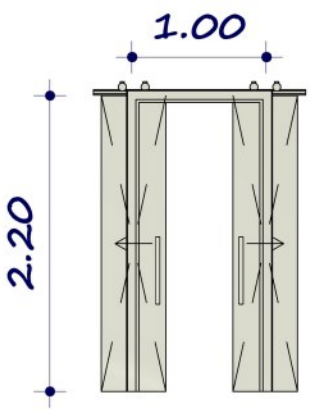



D6			
DIM	1.00	2.20	0.00

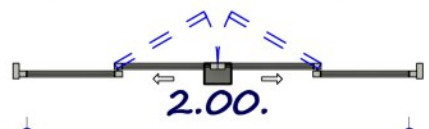

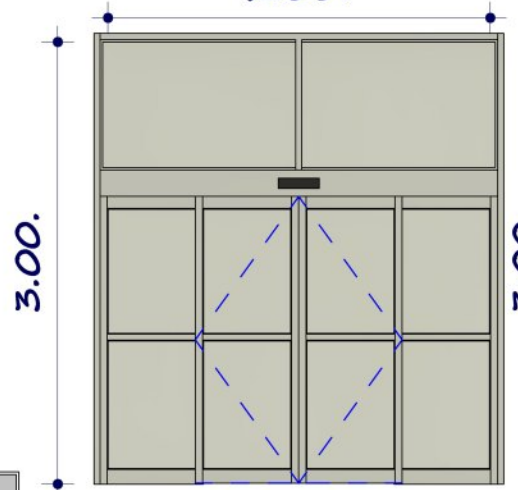



D7			
DIM	2.00	3.00	0.00

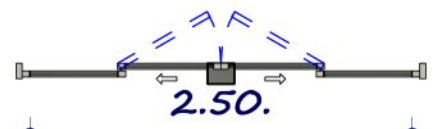

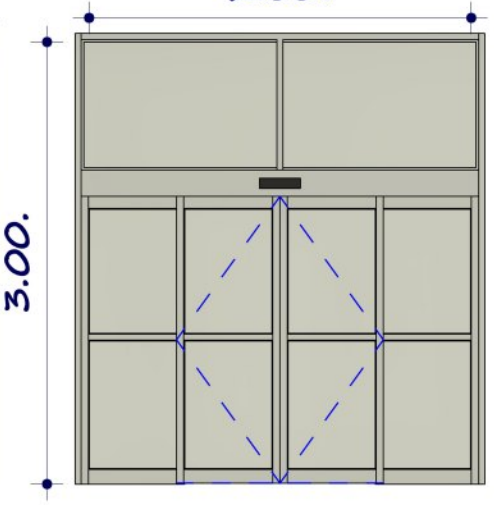


D8			
DIM	2.50	3.00	0.00

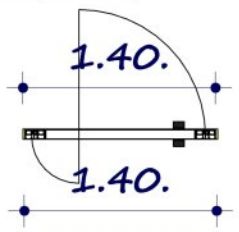

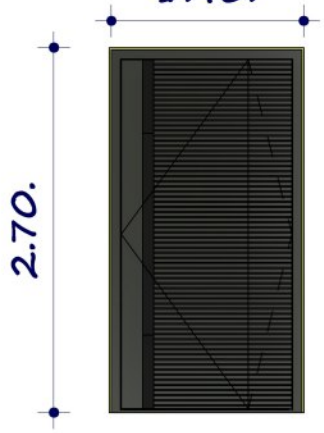

D9			
DIM	1.40	2.70	0.00

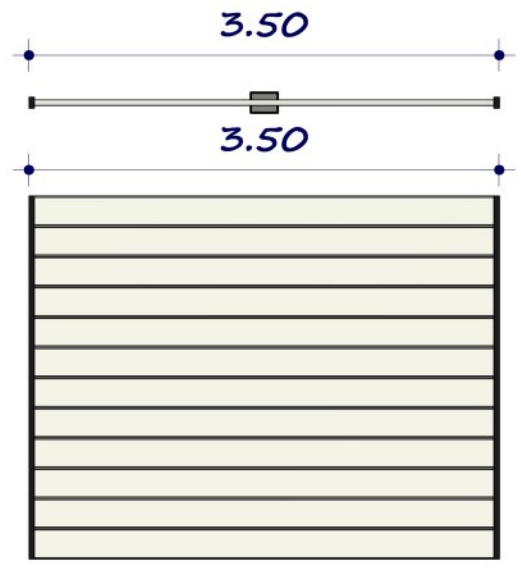

G			
DIM	3.50	2.70	0.00



RESIDENTIAL PROJECT

DATE	LOCATION
2025	JEDDAH - KSA

N

SHEET NAME :	SHEET NO.
DOOR SCHEDULE	A-15