



Portfolio reference only | source page 84 | Abdelrhman Mohamed - credited source portfolio

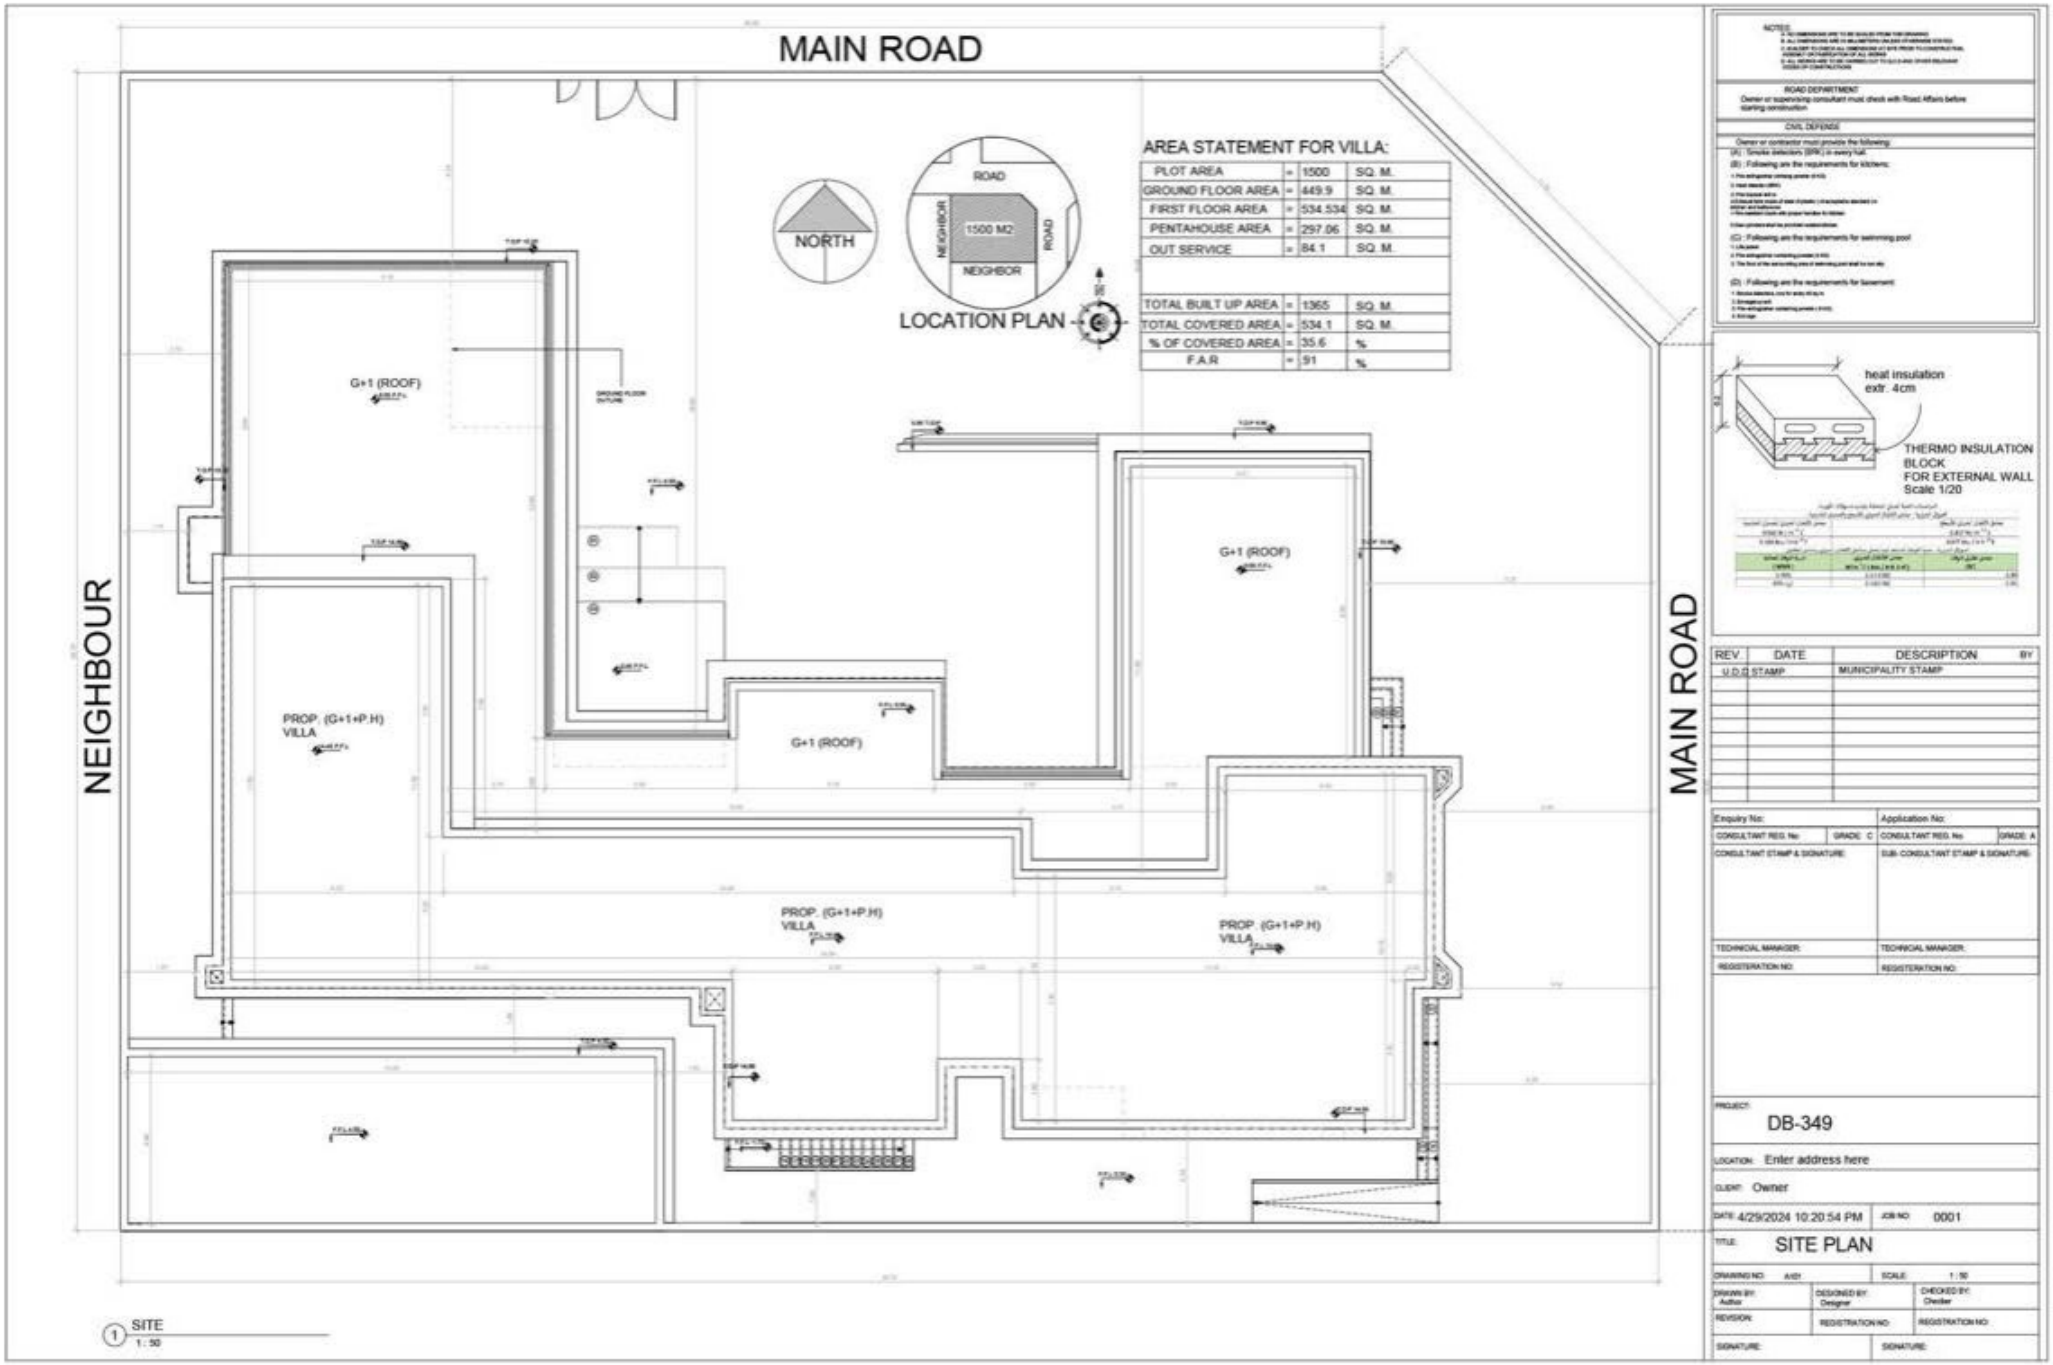


Portfolio reference only | source page 85 | Abdelrhman Mohamed - credited source portfolio

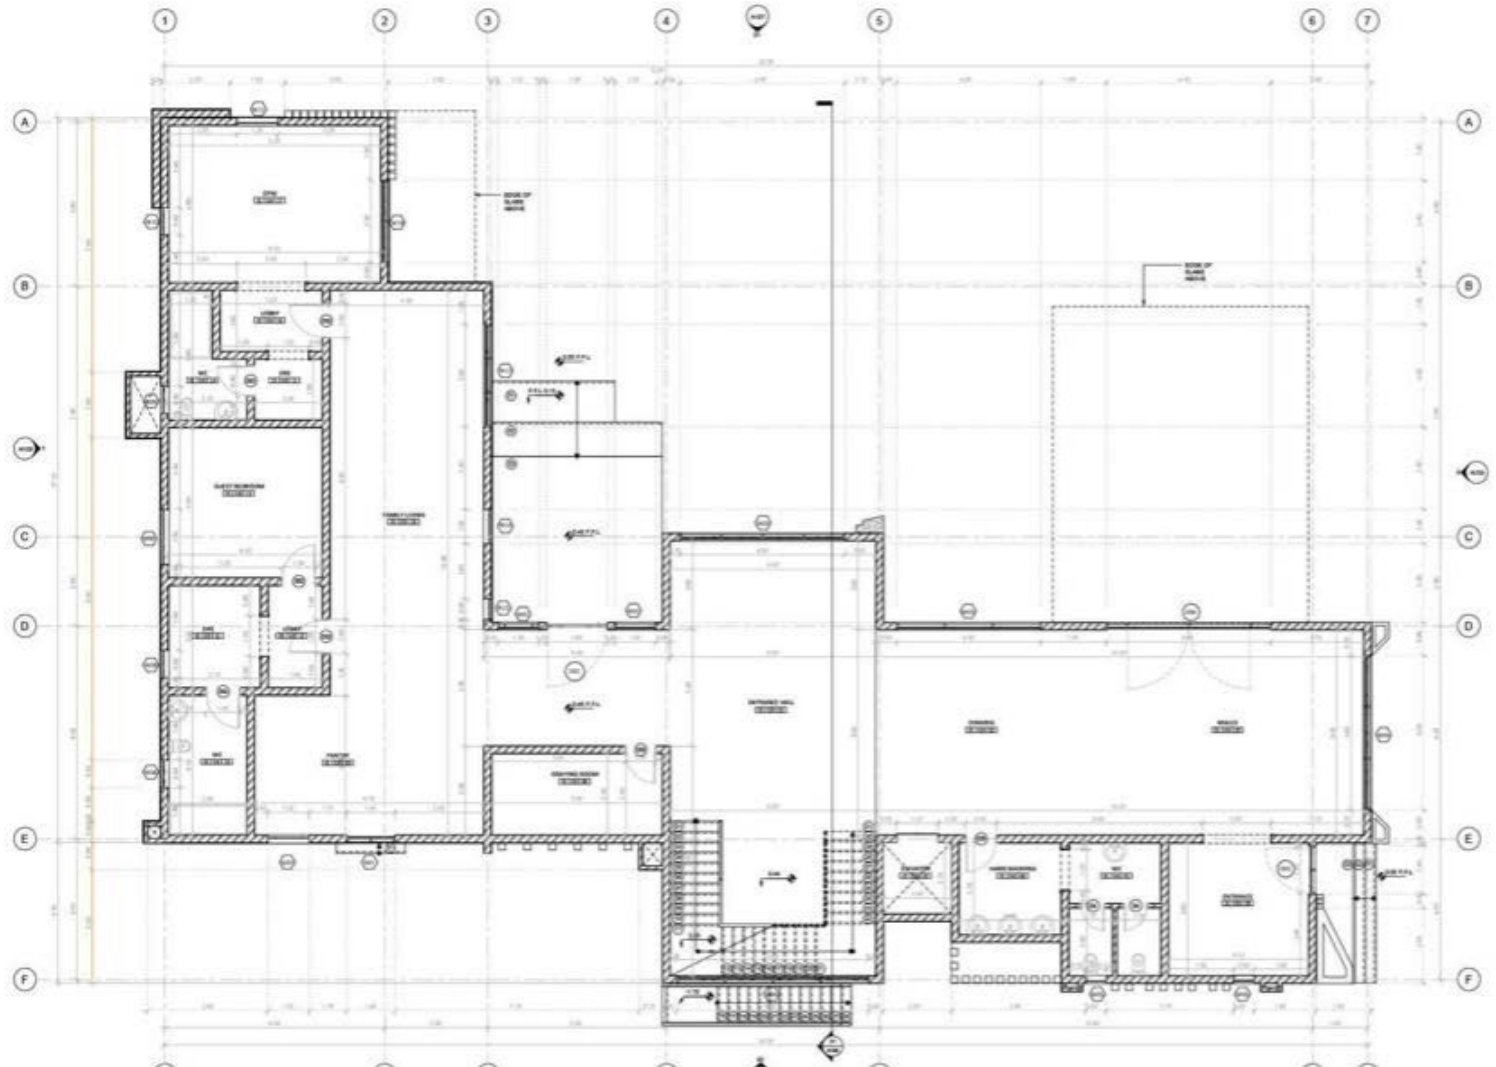


00 Ground
1 : 50

NOTES:

ROAD DEPARTMENT
Owner or supervising consultant must check with Road Affairs before starting construction

CIVIL DEFENSE
Owner or contractor must provide the following:
(A) : Smoke detectors (SPR) in every hall.
(B) : Following are the requirements for kitchens:
(C) : Following are the requirements for swimming pool
(D) : Following are the requirements for basement

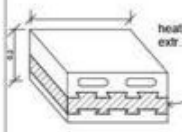


THERMO INSULATION BLOCK
FOR EXTERNAL WALL
Scale 1/20

| REV. | DATE | DESCRIPTION | BY |
|---|---|---|---|
| | U.D.D STAMP | MUNICIPALITY STAMP | |

| | | | |
|---|---|---|---|
| Enquiry No: | | Application No: | |
| CONSULTANT REG. No: | GRADE: C | CONSULTANT REG. No: | GRADE: A |
| CONSULTANT STAMP & SIGNATURE: | | SUB- CONSULTANT STAMP & SIGNATURE: | |
| TECHNICAL MANAGER: | | TECHNICAL MANAGER: | |
| REGISTERATION NO: | | REGISTERATION NO: | |

PROJECT: DB-349

LOCATION: Enter address here

CLIENT: Owner


DATE: 4/29/2024 10:23:00 PM | JOB NO: 0001

TITLE: GROUND FLOOR PLAN

| | | |
|---|---|---|
| DRAWING NO: A/02 | | SCALE: 1 : 50 |
| DRAWN BY: Author | DESIGNED BY: Designer | CHECKED BY: Checker |
| REVISION: | REGISTRATION NO: | REGISTRATION NO: |
| SIGNATURE: | | SIGNATURE: |

NORTH

Portfolio reference only | source page 86 | Abdelrhman Mohamed - credited source portfolio

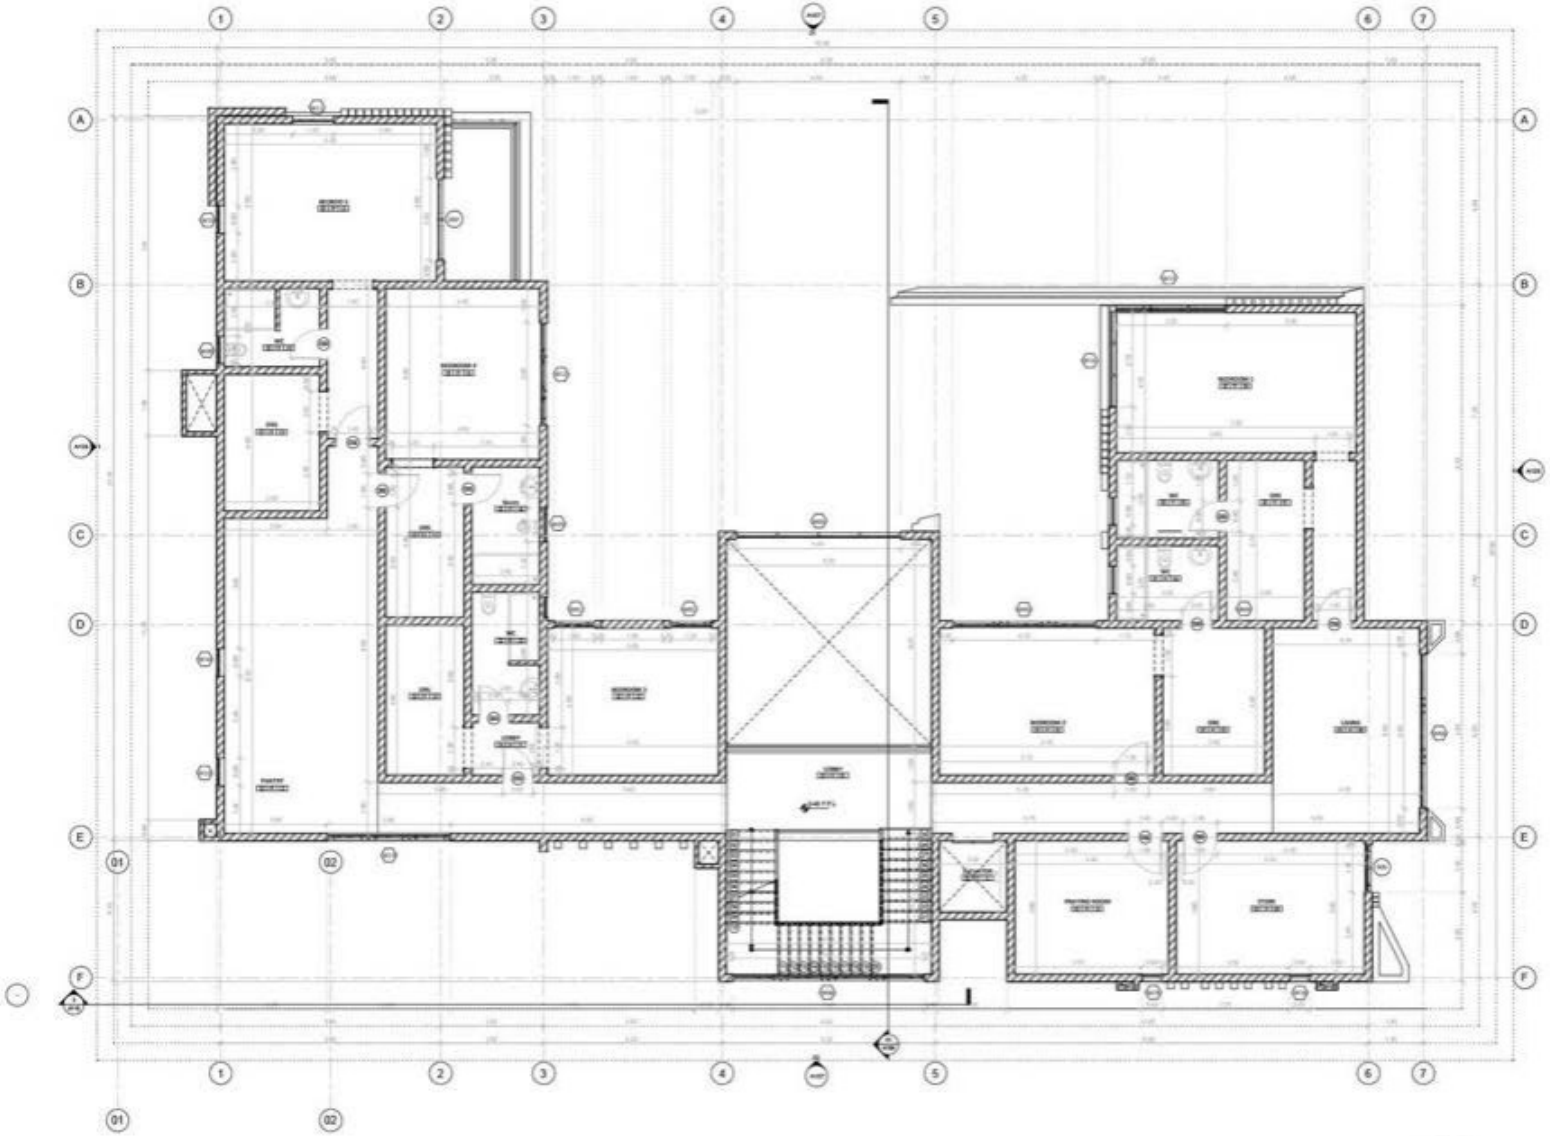


1 01 First floor
1 : 50

NOTES:

ROAD DEPARTMENT
Owner or supervising consultant must check with Road Affairs before starting construction

CIVIL DEFENSE
Owner or contractor must provide the following:
(A) : Smoke detectors (SPR) in every hall.
(B) : Following are the requirements for kitchens:
(C) : Following are the requirements for swimming pool
(D) : Following are the requirements for basement

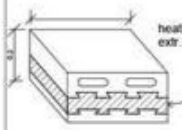


THERMO INSULATION BLOCK
FOR EXTERNAL WALL
Scale 1/20

| REV. | DATE | DESCRIPTION | BY |
|---|---|---|---|
| | U.D.D STAMP | MUNICIPALITY STAMP | |

| | | | |
|---|---|---|---|
| Enquiry No: | | Application No: | |
| CONSULTANT REG. No: | GRADE: C | CONSULTANT REG. No: | GRADE: A |
| CONSULTANT STAMP & SIGNATURE: | | SUB- CONSULTANT STAMP & SIGNATURE: | |
| TECHNICAL MANAGER: | | TECHNICAL MANAGER: | |
| REGISTERATION NO: | | REGISTERATION NO: | |

PROJECT: DB-349

LOCATION: Enter address here


CLIENT: Owner

DATE: 4/29/2024 10:23:49 PM JOB NO: 0001

TITLE: FIRST FLOOR PLAN

| | | |
|---|---|---|
| DRAWING NO: A103 | | SCALE: 1 : 50 |
| DRAWN BY: Author | DESIGNED BY: Designer | CHECKED BY: Checker |
| REVISION: | REGISTRATION NO: | REGISTRATION NO: |
| SIGNATURE: | | SIGNATURE: |

Portfolio reference only | source page 87 | Abdelrhman Mohamed - credited source portfolio

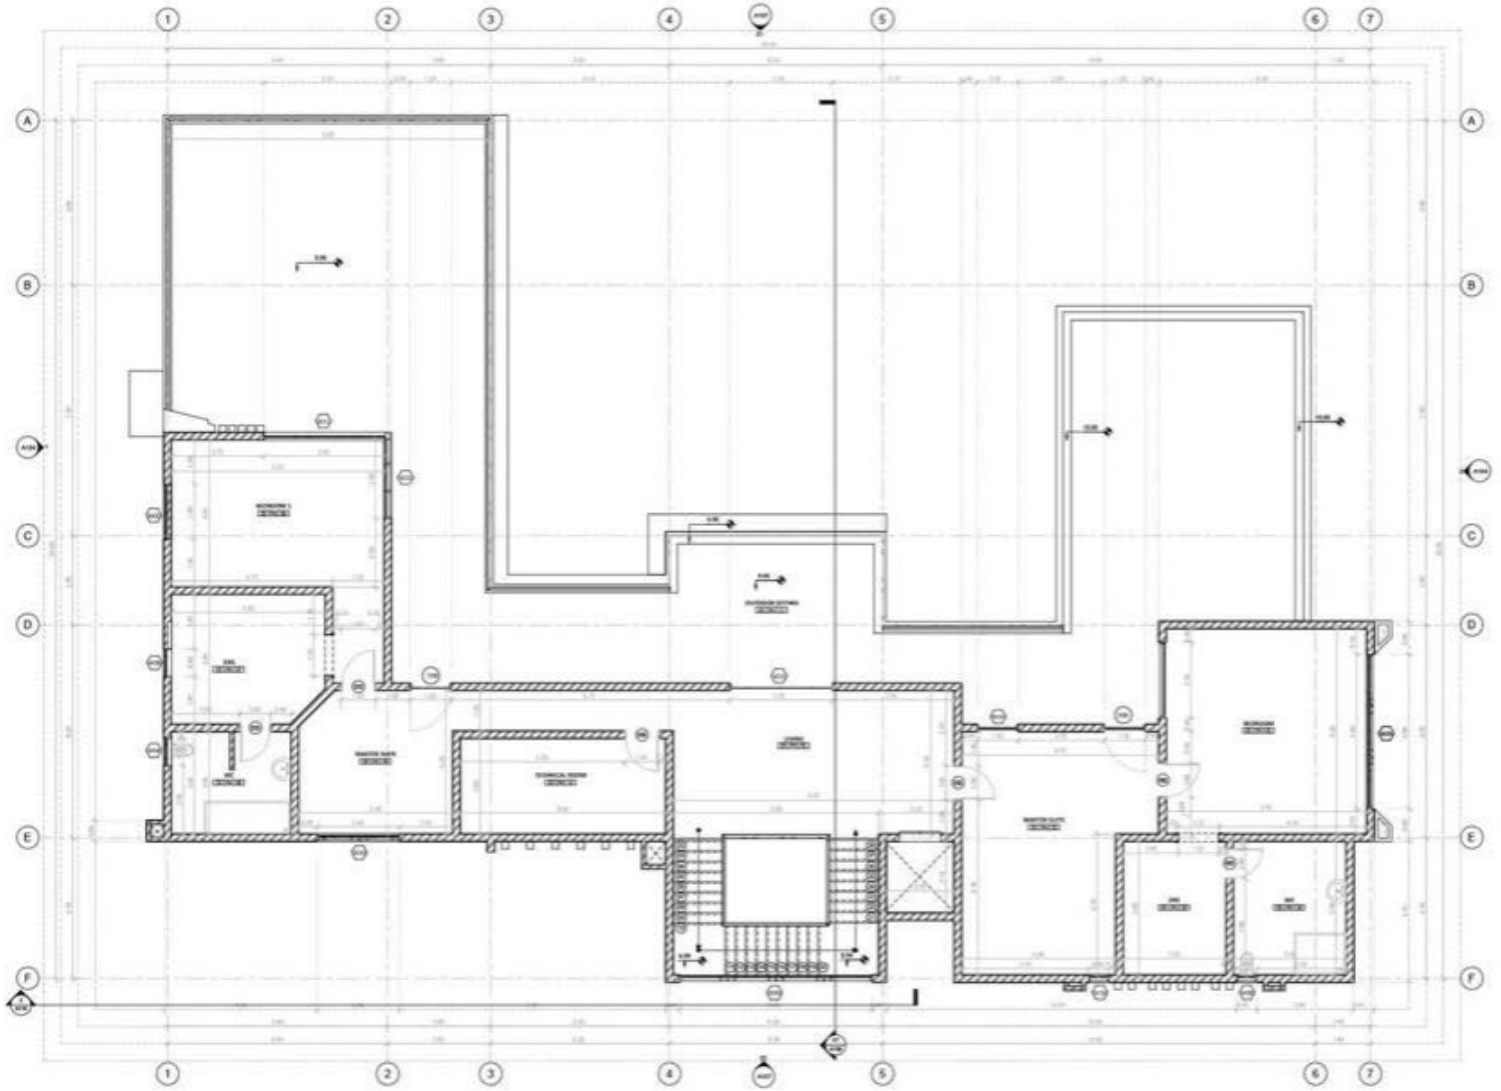


1 02 penthouse
1 : 50

NORTH

NOTES:

ROAD DEPARTMENT
Owner or supervising consultant must check with Road Affairs before starting construction

CIVIL DEFENSE
Owner or contractor must provide the following:
(A) : Smoke detectors (SPR) in every hall.
(B) : Following are the requirements for kitchens:
(C) : Following are the requirements for swimming pool
(D) : Following are the requirements for basement:

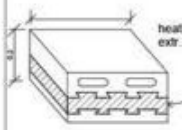


| REV. | DATE | DESCRIPTION | BY |
|---|---|---|---|
| | U.D.D STAMP | MUNICIPALITY STAMP | |

| | | | |
|---|---|---|---|
| Enquiry No: | | Application No: | |
| CONSULTANT REG. No: | GRADE: C | CONSULTANT REG. No: | GRADE: A |
| CONSULTANT STAMP & SIGNATURE: | | SUB- CONSULTANT STAMP & SIGNATURE: | |
| TECHNICAL MANAGER: | | TECHNICAL MANAGER: | |
| REGISTERATION NO: | | REGISTERATION NO: | |

PROJECT: DB-349

LOCATION: Enter address here


CLIENT: Owner

DATE: 4/29/2024 10:27:19 PM | JOB NO: 0001

TITLE: PENTHOUSE FLOOR PLAN

| | | |
|---|---|---|
| DRAWING NO: A/00 | | SCALE: 1 : 50 |
| DRAWN BY: Author | DESIGNED BY: Designer | CHECKED BY: Checker |
| REVISION: | REGISTRATION NO: | REGISTRATION NO: |
| SIGNATURE: | | SIGNATURE: |

Portfolio reference only | source page 88 | Abdelrhman Mohamed - credited source portfolio

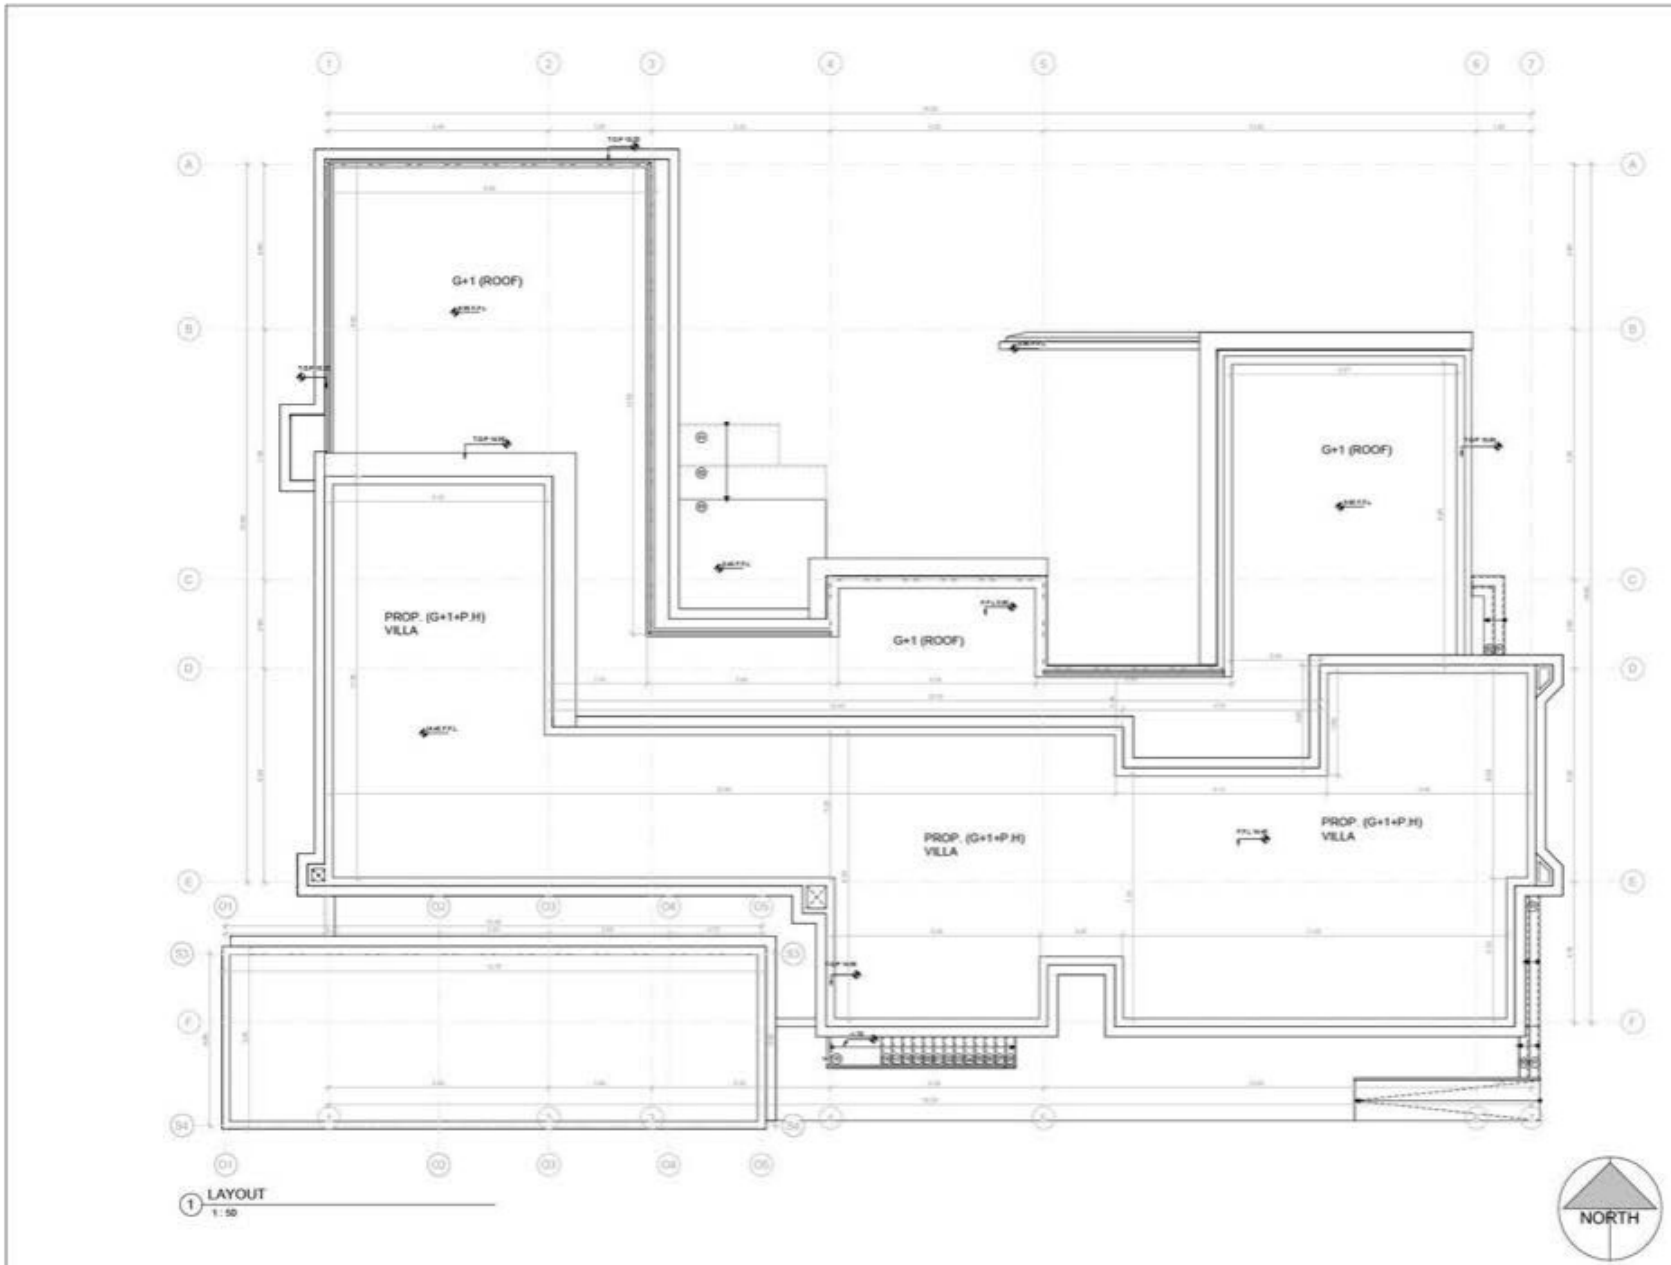



1 LAYOUT
1 : 50

NOTES:

ROAD DEPARTMENT
Owner or supervising consultant must check with Road Affairs before starting construction

CIVIL DEFENSE
Owner or contractor must provide the following:
(A) : Smoke detectors (SPR.) in every hall.
(B) : Following are the requirements for kitchens:
(C) : Following are the requirements for swimming pool
(D) : Following are the requirements for basement:

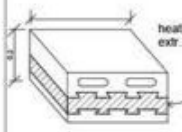


THERMO INSULATION BLOCK
FOR EXTERNAL WALL
Scale 1/20

| REV. | DATE | DESCRIPTION | BY |
|---|---|---|---|
| | U.D.D STAMP | MUNICIPALITY STAMP | |

| | | | |
|---|---|---|---|
| Enquiry No: | | Application No: | |
| CONSULTANT REG. No: | GRADE: C | CONSULTANT REG. No: | GRADE: A |
| CONSULTANT STAMP & SIGNATURE: | | SUB- CONSULTANT STAMP & SIGNATURE: | |
| TECHNICAL MANAGER: | | TECHNICAL MANAGER: | |
| REGISTERATION NO: | | REGISTERATION NO: | |

PROJECT: DB-349

LOCATION: Enter address here


CLIENT: Owner

DATE: 4/29/2024 10:27:40 PM | JOB NO: 0001


TITLE: LAYOUT

| | | |
|---|---|---|
| DRAWING NO: A/08 | | SCALE: 1 : 50 |
| DRAWN BY: Author | DESIGNED BY: Designer | CHECKED BY: Checker |
| REVISION: | REGISTRATION NO: | REGISTRATION NO: |
| SIGNATURE: | | SIGNATURE: |

Portfolio reference only | source page 89 | Abdelrhman Mohamed - credited source portfolio

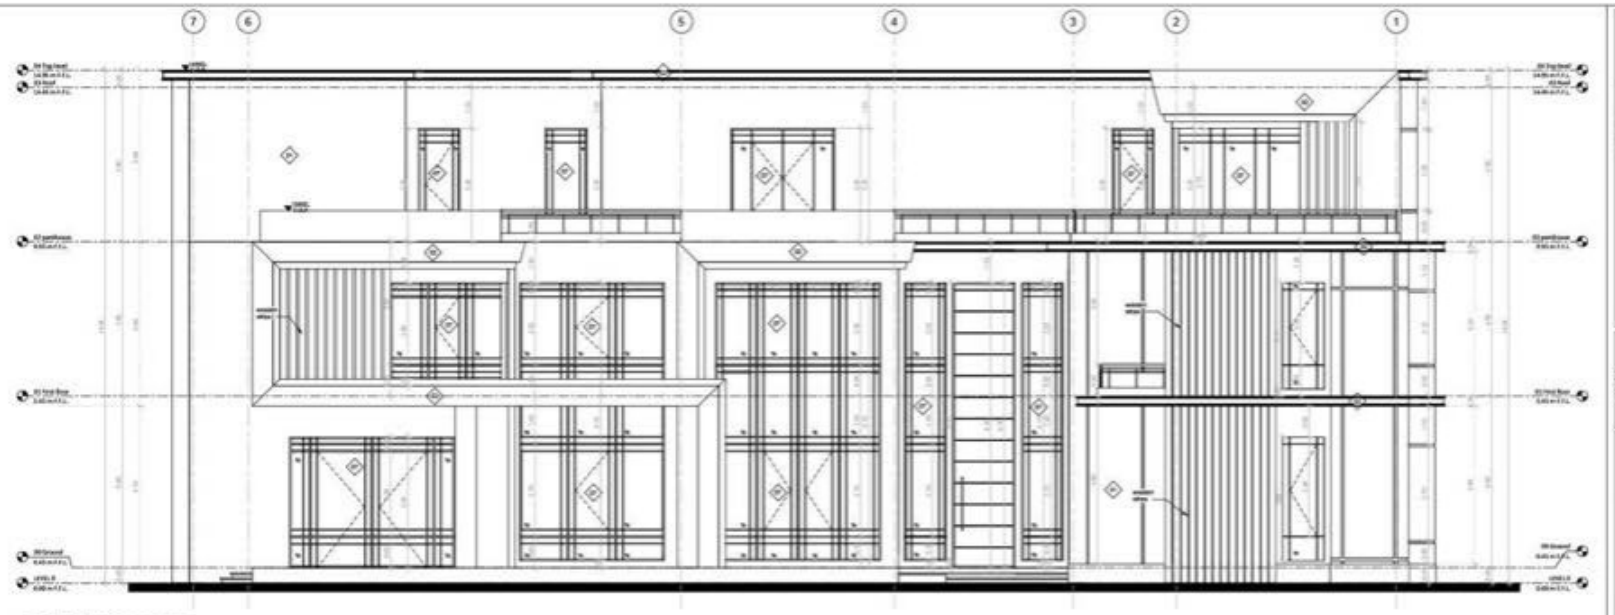

01 ELEVATION 01 (FRONT)
1 : 50

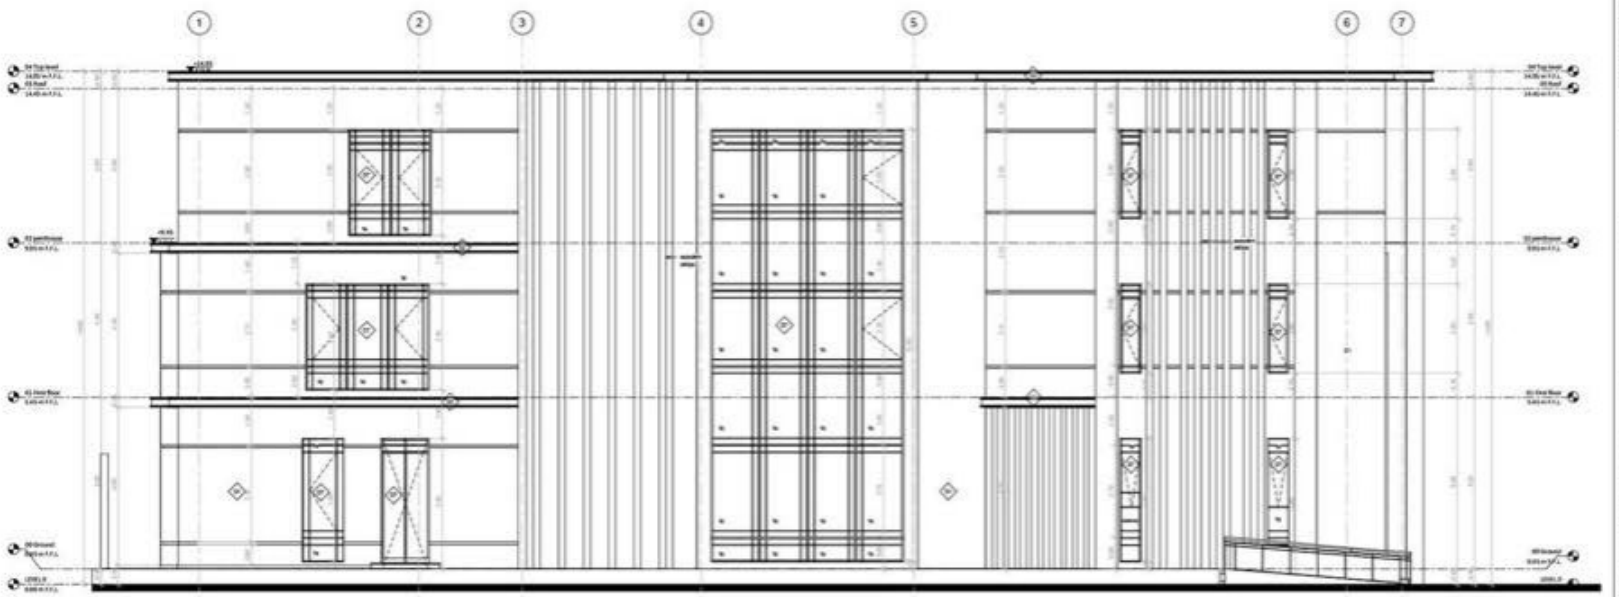


02 ELEVATION 02 (BACK)
1 : 50

NOTES:

ROAD DEPARTMENT
Owner or supervising consultant must check with Road Affairs before starting construction

CIVIL DEFENSE
Owner or contractor must provide the following:

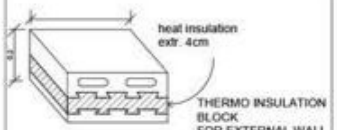


MATERIAL LIST:

| CODE | DESCRIPTION |
|---|---|
| 01 | PLASTER PAINT |
| 02 | BRICK GARAGE |
| 03 | BRICK BLOCKING |
| 04 | BRICK COLUMN |
| 05 | MARBLE |
| 06 | BLACK POMEGRY COATED ALUMINIUM |
| 07 | DOUBLE WALL PEC GLASS GLUED FIXED |

| REV. | DATE | DESCRIPTION | BY |
|---|---|---|---|
| | U.D.D STAMP | MUNICIPALITY STAMP | |

| | |
|---|---|
| Enquiry No: | Application No: |
| CONSULTANT REG. No: GRADE: C | CONSULTANT REG. No GRADE: A |
| CONSULTANT STAMP & SIGNATURE: | SUB- CONSULTANT STAMP & SIGNATURE: |
| TECHNICAL MANAGER: | TECHNICAL MANAGER: |
| REGISTERATION NO: | REGISTERATION NO: |

PROJECT: DB-349

LOCATION: Enter address here

CLIENT: Owner


DATE: 4/29/2024 10:28:34 PM JOB NO: 0001

TITLE: ELEVATIONS 1-2

DRAWING NO: A107 SCALE: 1 : 50

| | | |
|---|---|---|
| DRAWN BY: Author | DESIGNED BY: Designer | CHECKED BY: Checker |
| REVISION: | REGISTRATION NO: | REGISTRATION NO: |
| SIGNATURE: | SIGNATURE: | |

Portfolio reference only | source page 90 | Abdelrhman Mohamed - credited source portfolio

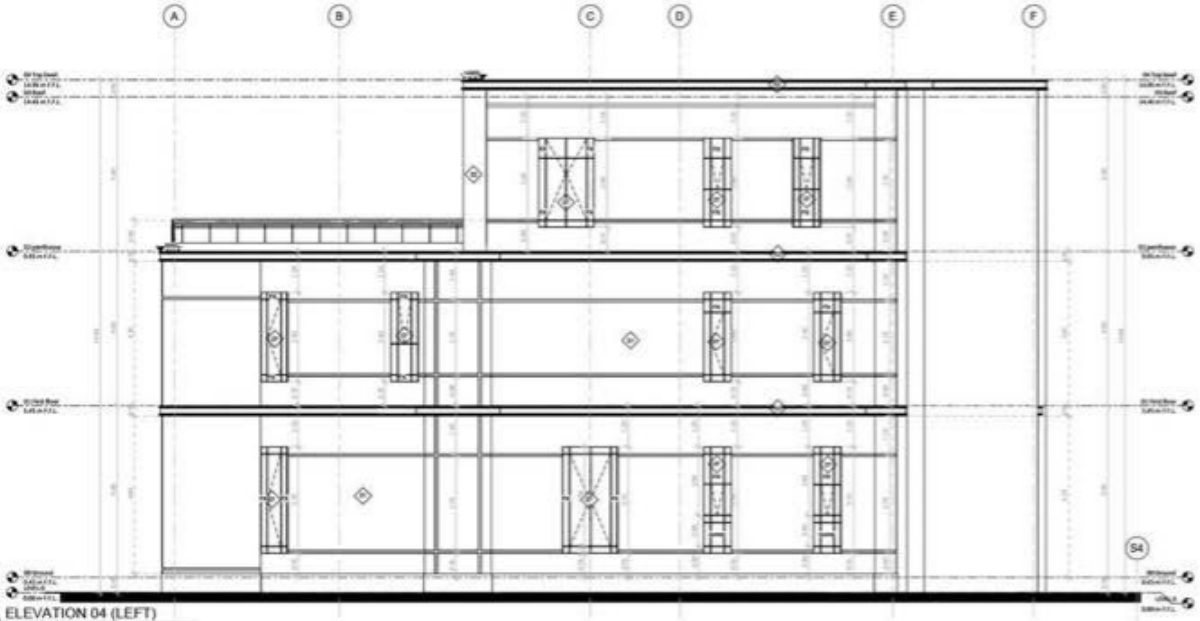


1 ELEVATION 04 (LEFT)
1 : 50




2 ELEVATION 03 (RIGHT)
1 : 50


MATERIAL LIST:

| CODE | DESCRIPTION |
|---|---|
| 01 | PLASTER PAINT |
| 02 | ARC CORNICE |
| 04 | ARC MOULDING |
| 05 | ARC COLUMN |
| 07 | MARBLE |
| 08 | BLACK POWDER COATED ALUMINUM |
| 10 | DOUBLE GLASS TINTED GLAZING SYSTEM |

NOTES:
1- ALL DIMENSIONS ARE TO BE SCALED FROM THIS DRAWING
2- ALL DIMENSIONS ARE IN MILLIMETERS UNLESS OTHERWISE STATED
3- IT IS DUTY TO CHECK ALL DIMENSIONS AT SITE PRIOR TO CONSTRUCTION, AGENCY OR FABRICATION OF ALL WORKS
4- ALL WORKS ARE TO BE CARRIED OUT TO U.D.D AND OTHER RELEVANT CODES OF CONSTRUCTIONS

ROAD DEPARTMENT
Owner or supervising consultant must check with Road Affairs before starting construction

CIVIL DEFENSE
Owner or contractor must provide the following:
(A) : Smoke detectors (SPR.) in every hall.
(B) : Following are the requirements for KITCHENS;
1- Fire extinguisher containing powder (4 KG).
2- Heat detector (SPR.)
3- Fire blanket 4x4 m
4- Manual fire alarm, in case of power (3 points ) shall be attached on kitchen wall bellow exit.
5- Fire resistant cloth with proper handles for kitchen.
6- Gas cylinders shall be provided outside kitchen.
(C) : Following are the requirements for swimming pool
1- Life jacket
2- Fire extinguisher containing powder (4 KG).
3- The floor of the surrounding area of swimming pool shall be non slip
(D) : Following are the requirements for basement
1- Smoke detectors, one for every 40 sq.m
2- Extinguisher unit
3- Fire extinguisher containing powder ( 4 KG).
4- Exit sign

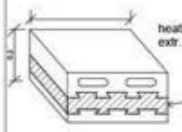


| REV. | DATE | DESCRIPTION | BY |
|---|---|---|---|
| | U.D.D STAMP | MUNICIPALITY STAMP | |

| | | | |
|---|---|---|---|
| Enquiry No: | | Application No: | |
| CONSULTANT REG. No: | GRADE: C | CONSULTANT REG. No: | GRADE: A |
| CONSULTANT STAMP & SIGNATURE: | | SUB- CONSULTANT STAMP & SIGNATURE: | |
| TECHNICAL MANAGER: | | TECHNICAL MANAGER: | |
| REGISTERATION NO: | | REGISTERATION NO: | |

PROJECT: DB-349

LOCATION: Enter address here


CLIENT: Owner

DATE: 4/29/2024 10:28:54 PM JOB NO: 0001

TITLE: ELEVATIONS 3-4

| | | |
|---|---|---|
| DRAWING NO: A/08 | | SCALE: 1 : 50 |
| DRAWN BY: Author | DESIGNED BY: Designer | CHECKED BY: Checker |
| REVISION: | REGISTRATION NO: | REGISTRATION NO: |
| SIGNATURE: | | SIGNATURE: |


Portfolio reference only | source page 91 | Abdelrhman Mohamed - credited source portfolio

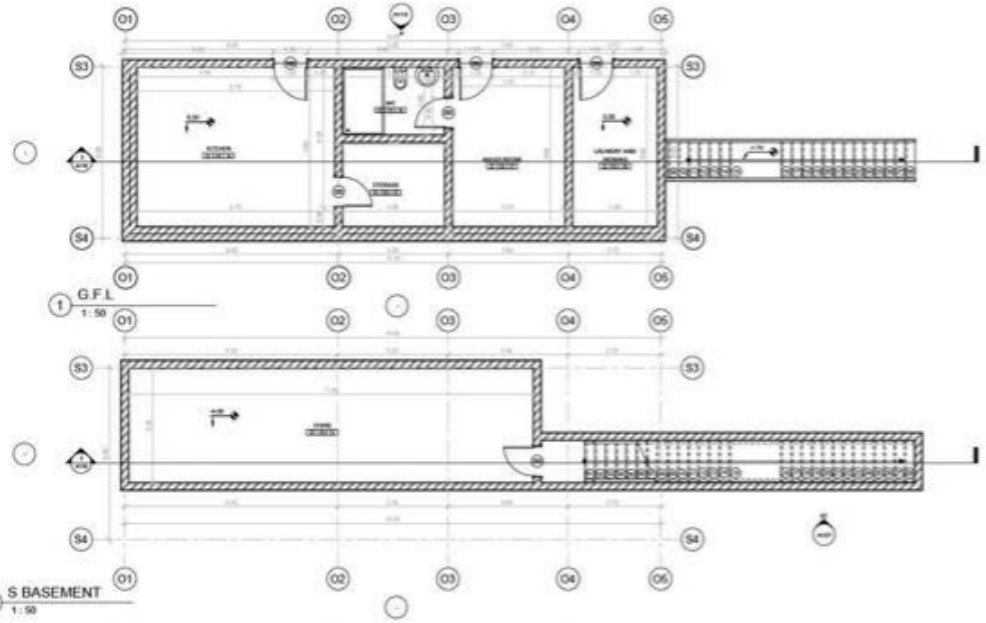


1 G.F.L
1 : 50



3 S BASEMENT
1 : 50

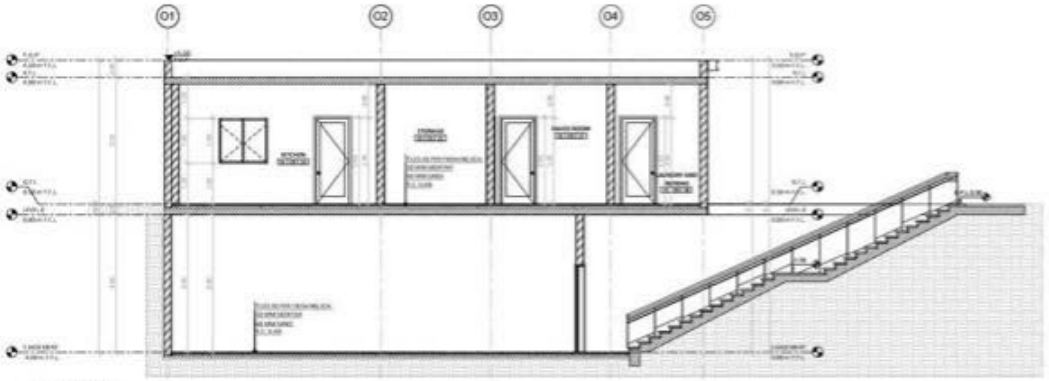

2 Section 1
1 : 50

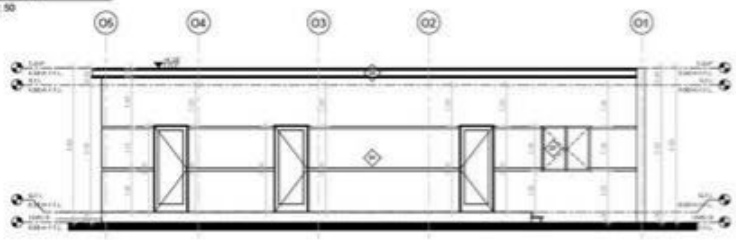


4 OS ELEVATION (BACK)1
1 : 50

NOTES:

ROAD DEPARTMENT
Owner or supervising consultant must check with Road Affairs before starting construction

CIVIL DEFENSE
Owner or contractor must provide the following:

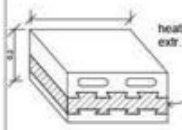



| REV. | DATE | DESCRIPTION | BY |
|---|---|---|---|
| | U.D.D STAMP | MUNICIPALITY STAMP | |

| | | | |
|---|---|---|---|
| Enquiry No: | | Application No: | |
| CONSULTANT REG. No: | GRADE: C | CONSULTANT REG. No: | GRADE: A |
| CONSULTANT STAMP & SIGNATURE: | | SUB- CONSULTANT STAMP & SIGNATURE: | |
| TECHNICAL MANAGER: | | TECHNICAL MANAGER: | |
| REGISTERATION NO: | | REGISTERATION NO: | |

NORTH

| | | | |
|---|---|---|---|
| PROJECT: DB-349 | | | |
| LOCATION: Enter address here | | | |
| CLIENT: Owner | | | |
| DATE: 4/29/2024 10:29:23 PM | | JOB NO: 0001 | |
| TITLE: OUT SERVICE | | | |
| DRAWING NO: A1/2 | | SCALE: 1 : 50 | |
| DRAWN BY: Author | DESIGNED BY: Designer | CHECKED BY: Checker | |
| REVISION: | REGISTRATION NO: | REGISTRATION NO: | |
| SIGNATURE: | | SIGNATURE: | |

Portfolio reference only | source page 92 | Abdelrhman Mohamed - credited source portfolio

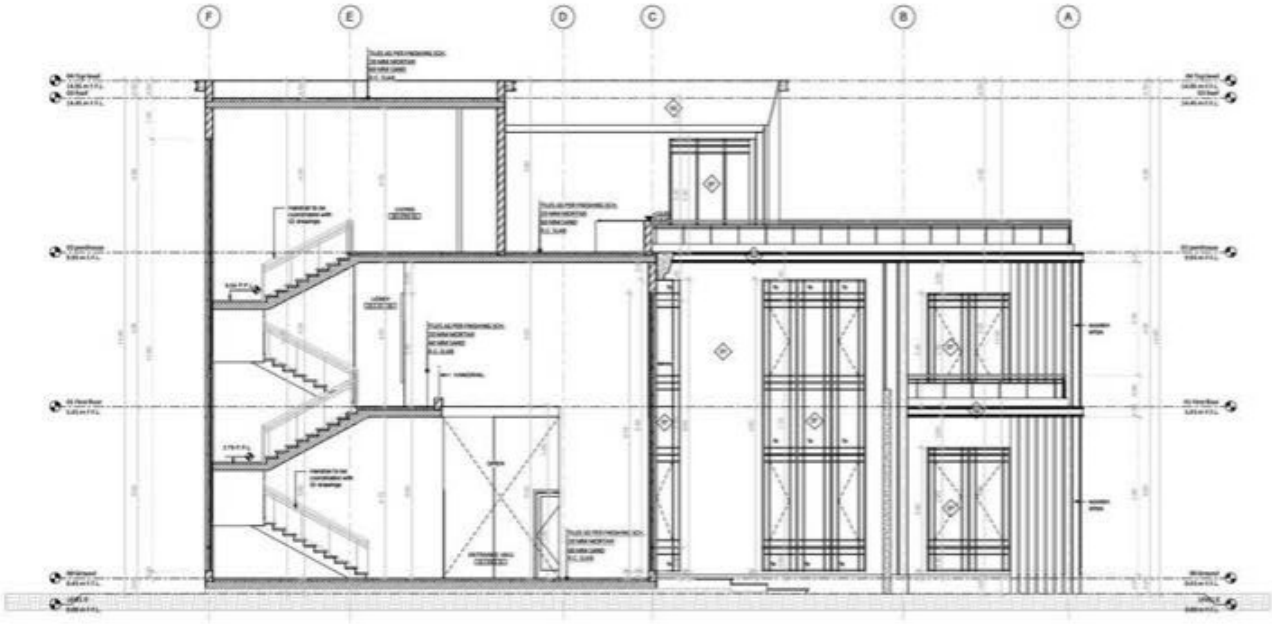


01 Section A-A
1 : 50

WINDOWS SCHEDULE:

| CODE | DIMENSIONS (mm)/height/sill | SILL | TYPE |
|---|---|---|---|
| W1 | 1200 x 1200 | 1200 | FIXED GLASS WINDOW |
| W2 | 4800 x 1200 | 1200 | DOUBLE HANDED GLASS WINDOW (TYP.02) |
| W3 | 4200 x 1200 | 1200 | SINGLE HANDED GLASS WINDOW (TYP.02) |
| W4 | 4800 x 1200 | 1200 | SINGLE HANDED GLASS WINDOW (TYP.02) |
| W5 | 1200 x 1200 | 1200<br>2700 FOR TALL SPACE | ONE LEAF IN TILT GLASS WINDOW (TYP.02) |
| W6 | 1200 x 1200 | 1200<br>2700 FOR TALL SPACE | SINGLE HANDED GLASS WINDOW (TYP.02) |
| W7 | 1200 x 1200 | 1200<br>2700 FOR TALL SPACE | SINGLE HANDED GLASS WINDOW (TYP.02) |
| W8 | 1200 x 1200 | 1200<br>2700 FOR TALL SPACE | ONE LEAF IN TILT GLASS WINDOW (TYP.02) |
| W9 | 1200 x 1200 | 1200<br>2700 FOR TALL SPACE | DOUBLE HANDED GLASS WINDOW (TYP.02) |
| W10 | 1200 x 1200 | 1200<br>2700 FOR TALL SPACE | SINGLE HANDED GLASS WINDOW (TYP.02) |
| W11 | 1200 x 1200 | 1200<br>2700 FOR TALL SPACE | SINGLE HANDED GLASS WINDOW (TYP.02) |
| W12 | 2400 x 1200 | 1200<br>2700 FOR TALL SPACE | FIXED GLASS WINDOW |
| W13 | 4800 x 1200 | 1200 | DOUBLE HANDED GLASS WINDOW (TYP.02) |
| W14 | 1200 x 1200 | 1200 | FIXED GLASS WINDOW |
| W15 | 4800 x 1200 | 1200 | FIXED GLASS WINDOW |
| W16 | 2400 x 1200 | 1200<br>2700 FOR TALL SPACE | SINGLE HANDED GLASS WINDOW (TYP.02) |
| W17 | 2400 x 1200 | 1200<br>2700 FOR TALL SPACE | SINGLE HANDED GLASS WINDOW (TYP.02) |
| W18 | 4800 x 1200 | 1200<br>2700 FOR TALL SPACE | ONE LEAF IN HANDED GLASS WINDOW (TYP.02) |
| W19 | 4800 x 1200 | 1200<br>2700 FOR TALL SPACE | DOUBLE HANDED GLASS WINDOW (TYP.02) |
| W20 | 2400 x 1200 | 1200<br>2700 FOR TALL SPACE | DOUBLE HANDED GLASS WINDOW (TYP.02) |
| W21 | 2400 x 1200 | 1200 | FIXED GLASS WINDOW |
| W22 | 2400 x 1200 | 1200 | FIXED GLASS WINDOW |
| W23 | 2400 x 1200 | 1200 | FIXED GLASS WINDOW |
| W24 | 1200 x 1200 | 1200 | FIXED GLASS WINDOW |


DOORS SCHEDULE:

| CODE | DIMENSIONS/ sandthreeglass/mm | TYPE |
|---|---|---|
| D1 | 1200 x 2400 | SINGLE HANDED DOOR |
| D2 | 1100 x 2700 | SINGLE HANDED DOOR |
| D3 | 1200 x 2400 | SINGLE HANDED DOOR |
| D4 | 700 x 2700 | SINGLE HANDED DOOR |
| D5 | 1400 x 2400 | DOUBLE HANDED GLASS DOOR (TYP.02) |
| D6 | 1400 x 2400 | DOUBLE HANDED GLASS DOOR (TYP.02) |
| D7 | 1400 x 2400 | DOUBLE HANDED GLASS DOOR (TYP.02) |
| D8 | 1400 x 2400 | DOUBLE HANDED GLASS DOOR (TYP.02) |

NOTES:
1. ALL DIMENSIONS ARE TO BE SCALED FROM THIS DRAWING.
2. ALL DIMENSIONS ARE IN MILLIMETERS UNLESS OTHERWISE STATED.
3. IT IS DUTY TO CHECK ALL DIMENSIONS AT SITE PRIOR TO CONSTRUCTION, ANY DISCREPANCY OR VERIFICATION OF ALL WORKS.
4. ALL WORKS HERE TO BE CARRIED OUT TO G.C.C AND OTHER RELEVANT CODES OF CONSTRUCTIONS.

ROAD DEPARTMENT
Owner or supervising consultant must check with Road Affairs before starting construction

CIVIL DEFENSE
Owner or contractor must provide the following:
(A) : Smoke detectors (SPK.) in every hall.
(B) : Following are the requirements for kitchens:
1- Fire extinguisher containing powder (4 KG).
2- Heat detector (SPK.)
3- Fire blanket 4x4 m
4-Manual fire mode of steel (3 plastic ) shall be attached on kitchen wall bellow door.
5- Fire regulation ( both with proper handles for kitchen
6-Gas cylinders shall be provided outside kitchen.
(C) : Following are the requirements for swimming pool
1- Life jacket
2- Fire extinguisher containing powder (4 KG)
3- The floor of the surrounding area of swimming pool shall be non slip
(D) : Following are the requirements for basement:
1- Smoke detectors, one for every 40 sq.m
2- Extinguisher(6 KG)
3- Fire extinguisher containing powder ( 4 KG).
4- Exit sign

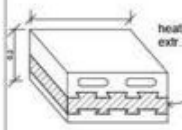


| REV. | DATE | DESCRIPTION | BY |
|---|---|---|---|
| | U.D.D STAMP | MUNICIPALITY STAMP | |

Enquiry No: | Application No:
CONSULTANT REG. No: | GRADE: C | CONSULTANT REG. No: | GRADE: A
CONSULTANT STAMP & SIGNATURE: | SUB- CONSULTANT STAMP & SIGNATURE:
TECHNICAL MANAGER: | TECHNICAL MANAGER:
REGISTERATION NO: | REGISTERATION NO:

PROJECT: DB-349
LOCATION: Enter address here
CLIENT: Owner
DATE: 4/29/2024 10:29:09 PM | JOB NO: 0001
TITLE: SECTION A-A
DRAWING NO: A109 | SCALE: 1 : 50
DRAWN BY: Author | DESIGNED BY: Designer | CHECKED BY: Checker
REVISION: | REGISTRATION NO: | REGISTRATION NO:
SIGNATURE: | SIGNATURE:

Portfolio reference only | source page 93 | Abdelrhman Mohamed - credited source portfolio