











IHOUSE
NAME : Abdelrhman mohamed said
GROUP : 7
SEC : 5
Number : 66
Project name : IHouse ( house for everybody )
land number : 3
Descreption : my site location has a view on main park and have a quik accses to the circuler road so in this proposal you can see how i attach the view and the accses with the green theory to get a healthy enviromental site .
ground plan 1 : 300
1 & 2 floors plan 1 : 300
front elevation 1:300
left elevation 1:300
back elevation 1:300
right elevation 1:300
sec B-B 1:300











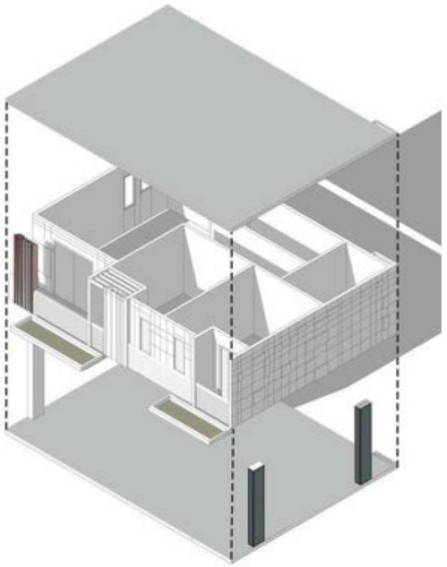


MAIN UNIT ANALYSIS




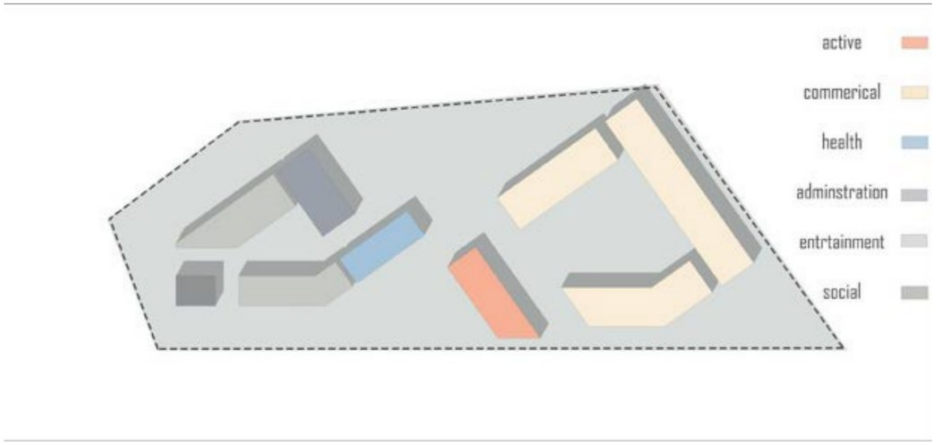

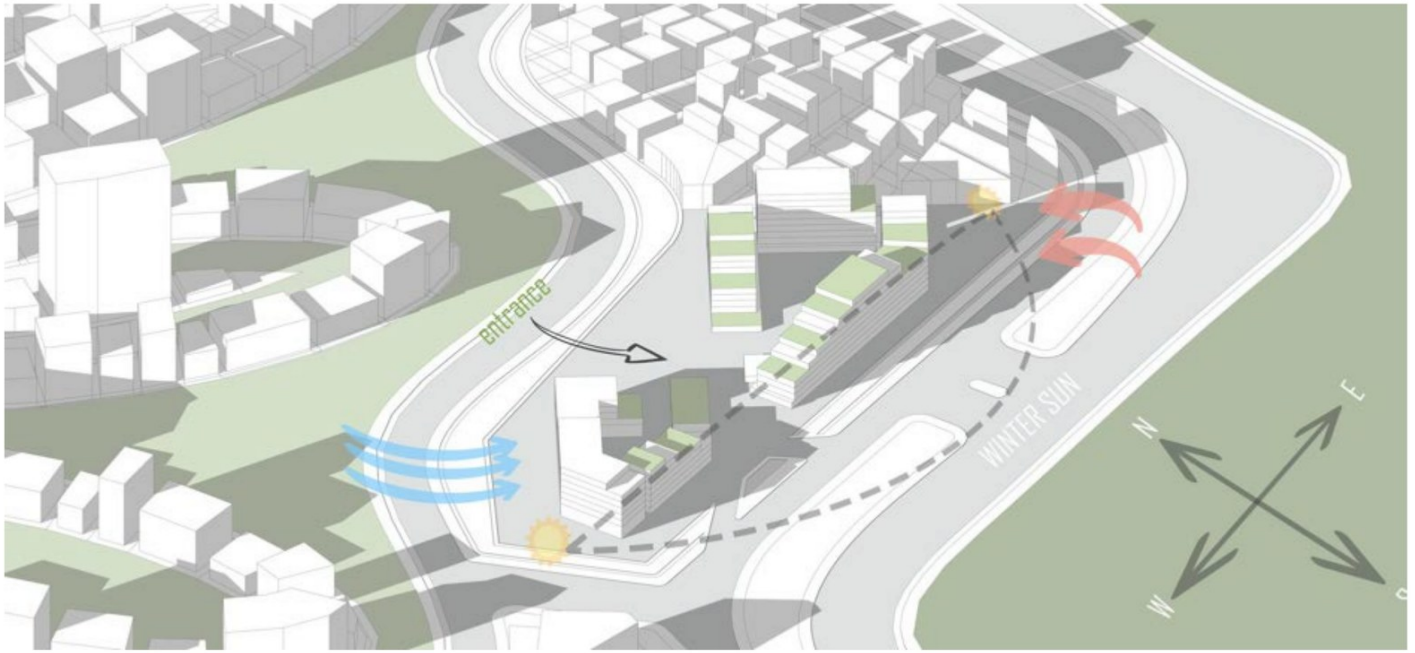


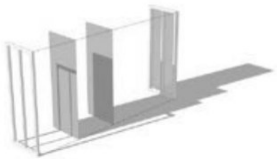
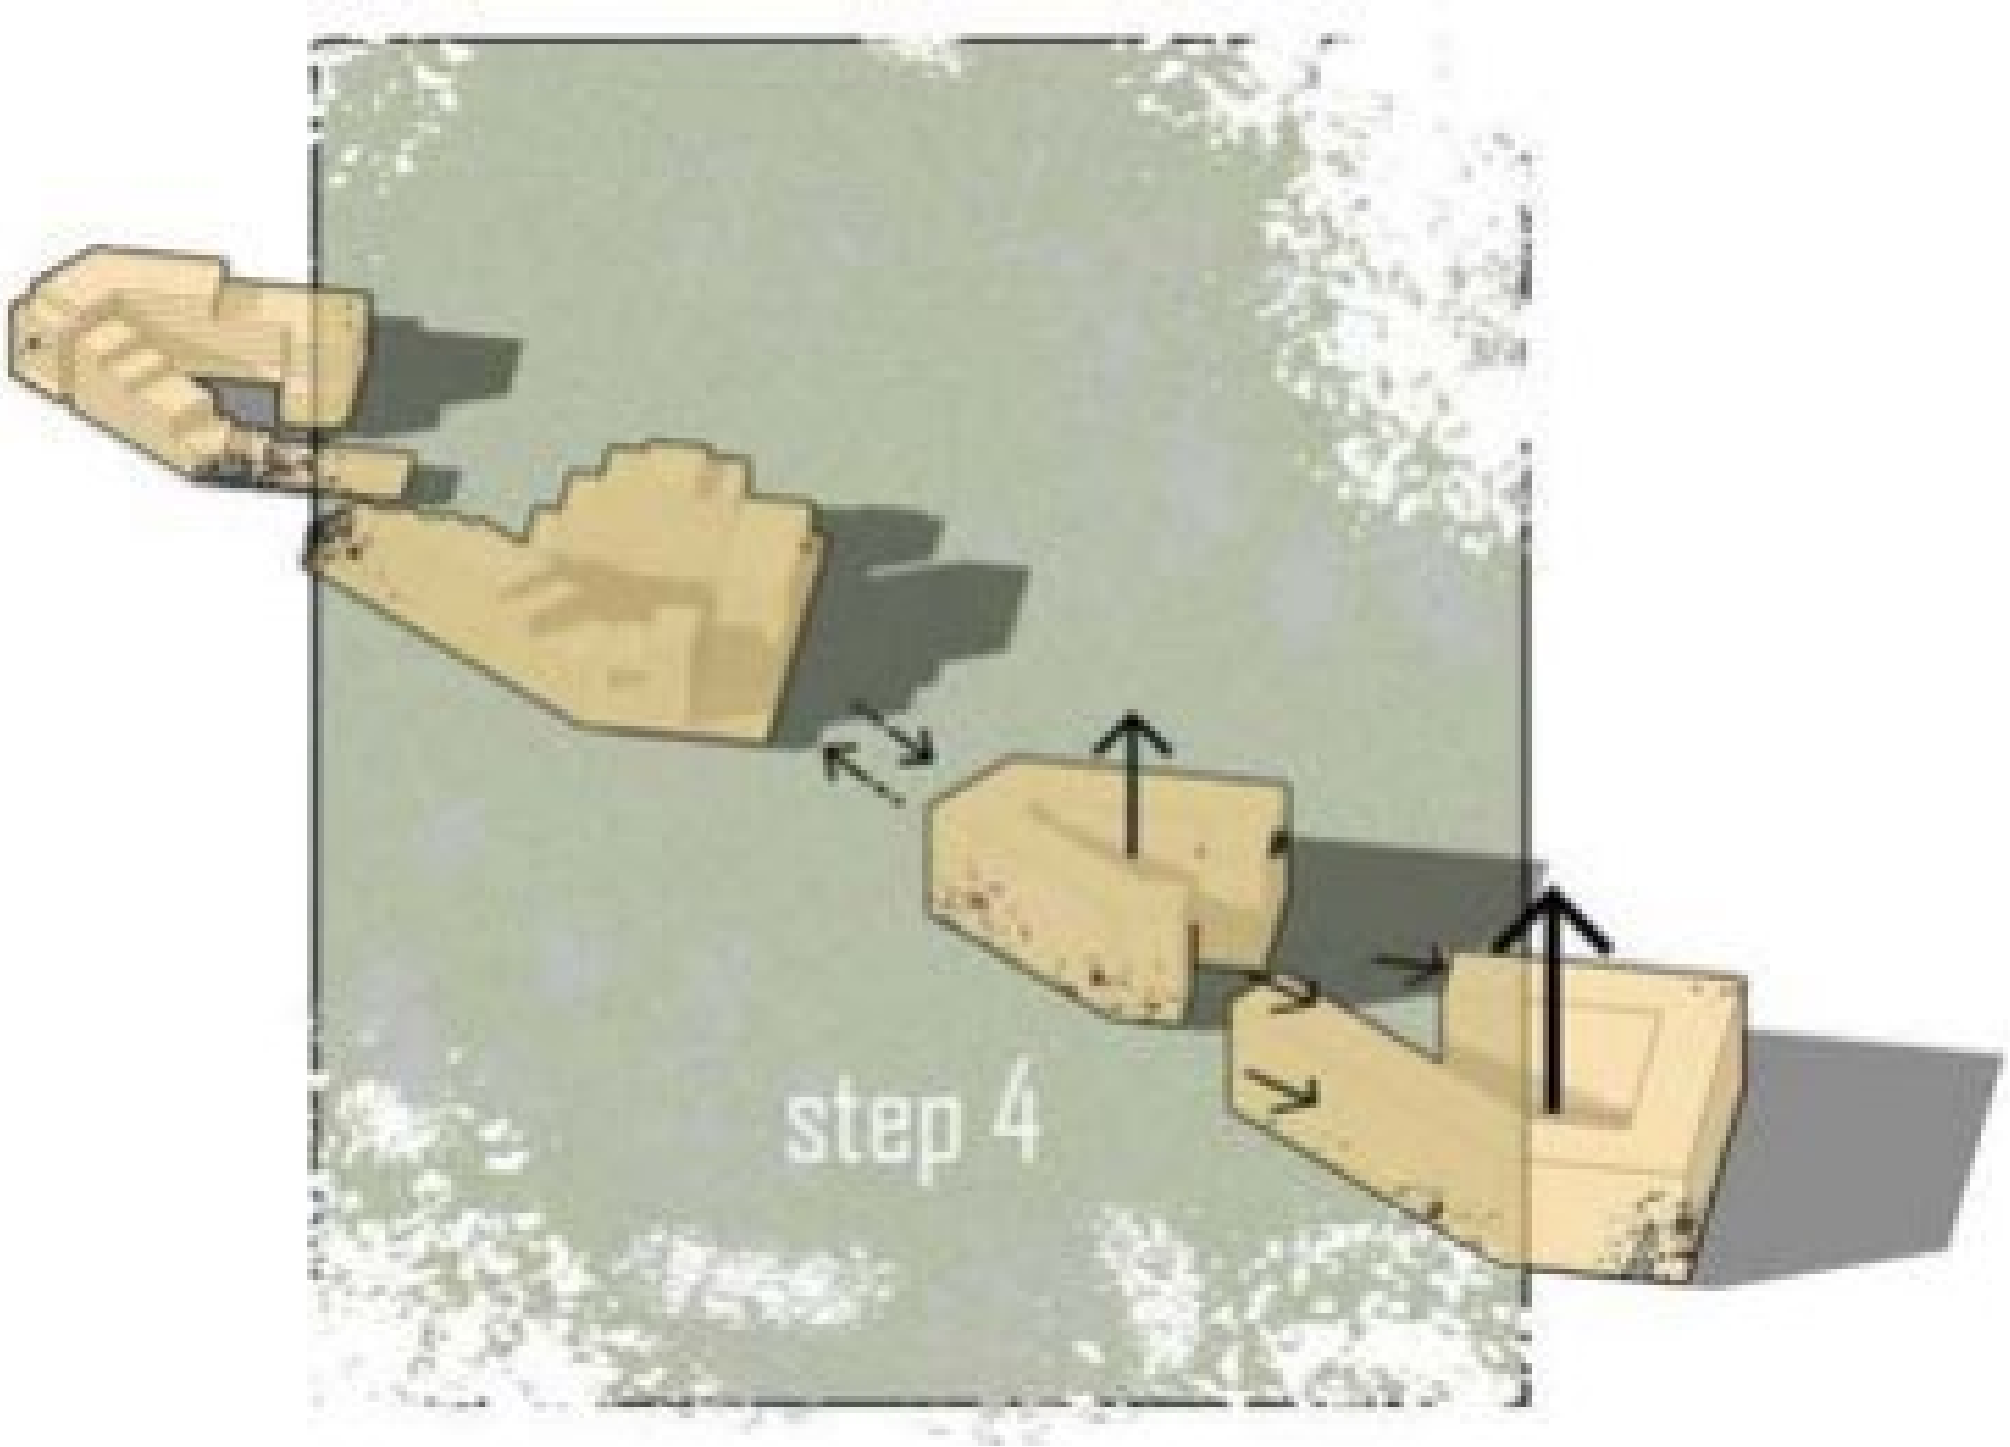
Portfolio reference only | source page 118 | Abdelrhman Mohamed - credited source portfolio

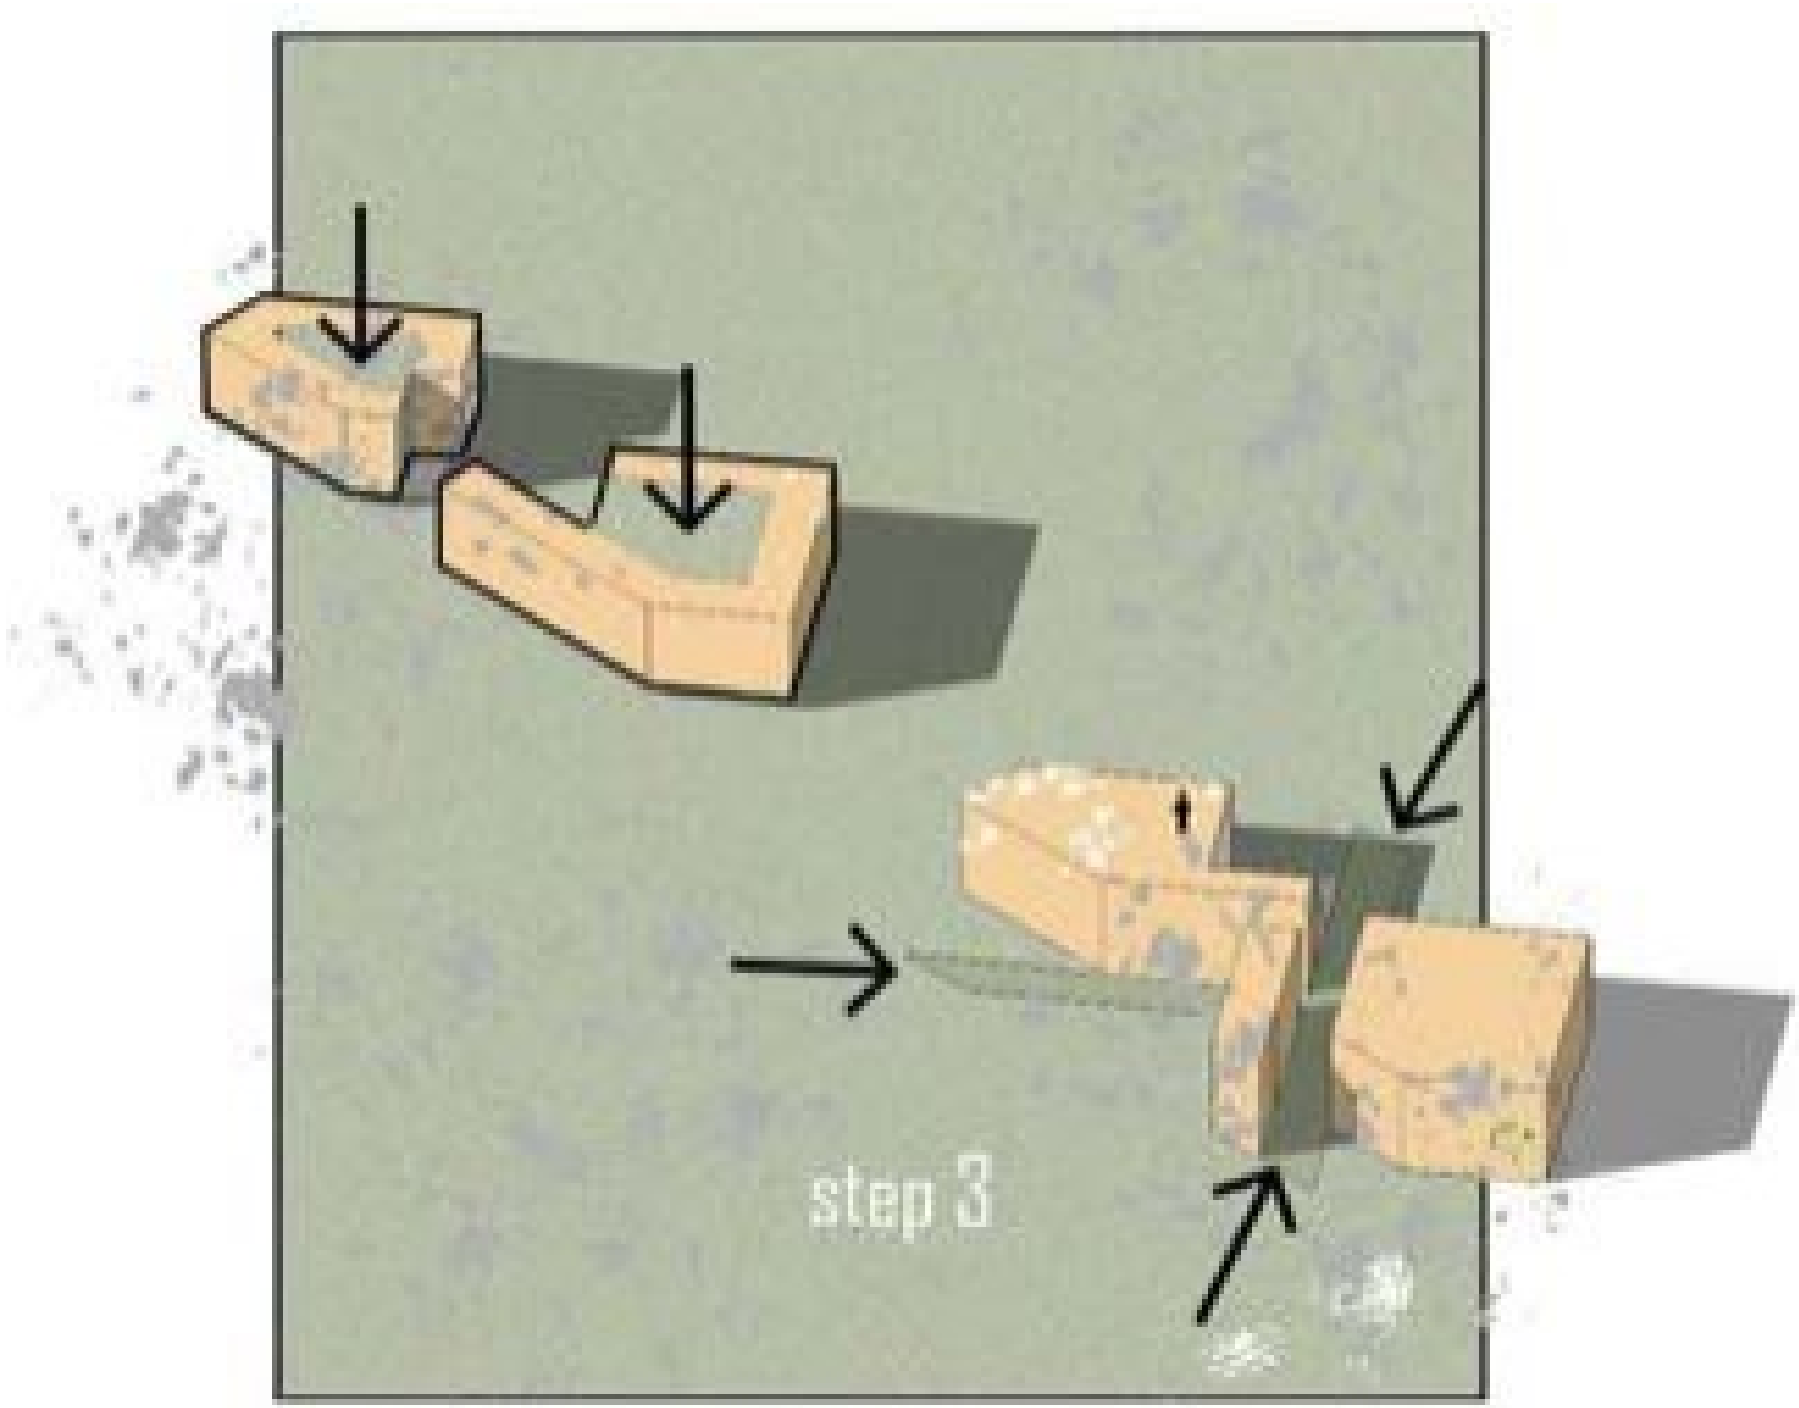



Portfolio reference only | source page 119 | Abdelrhman Mohamed - credited source portfolio

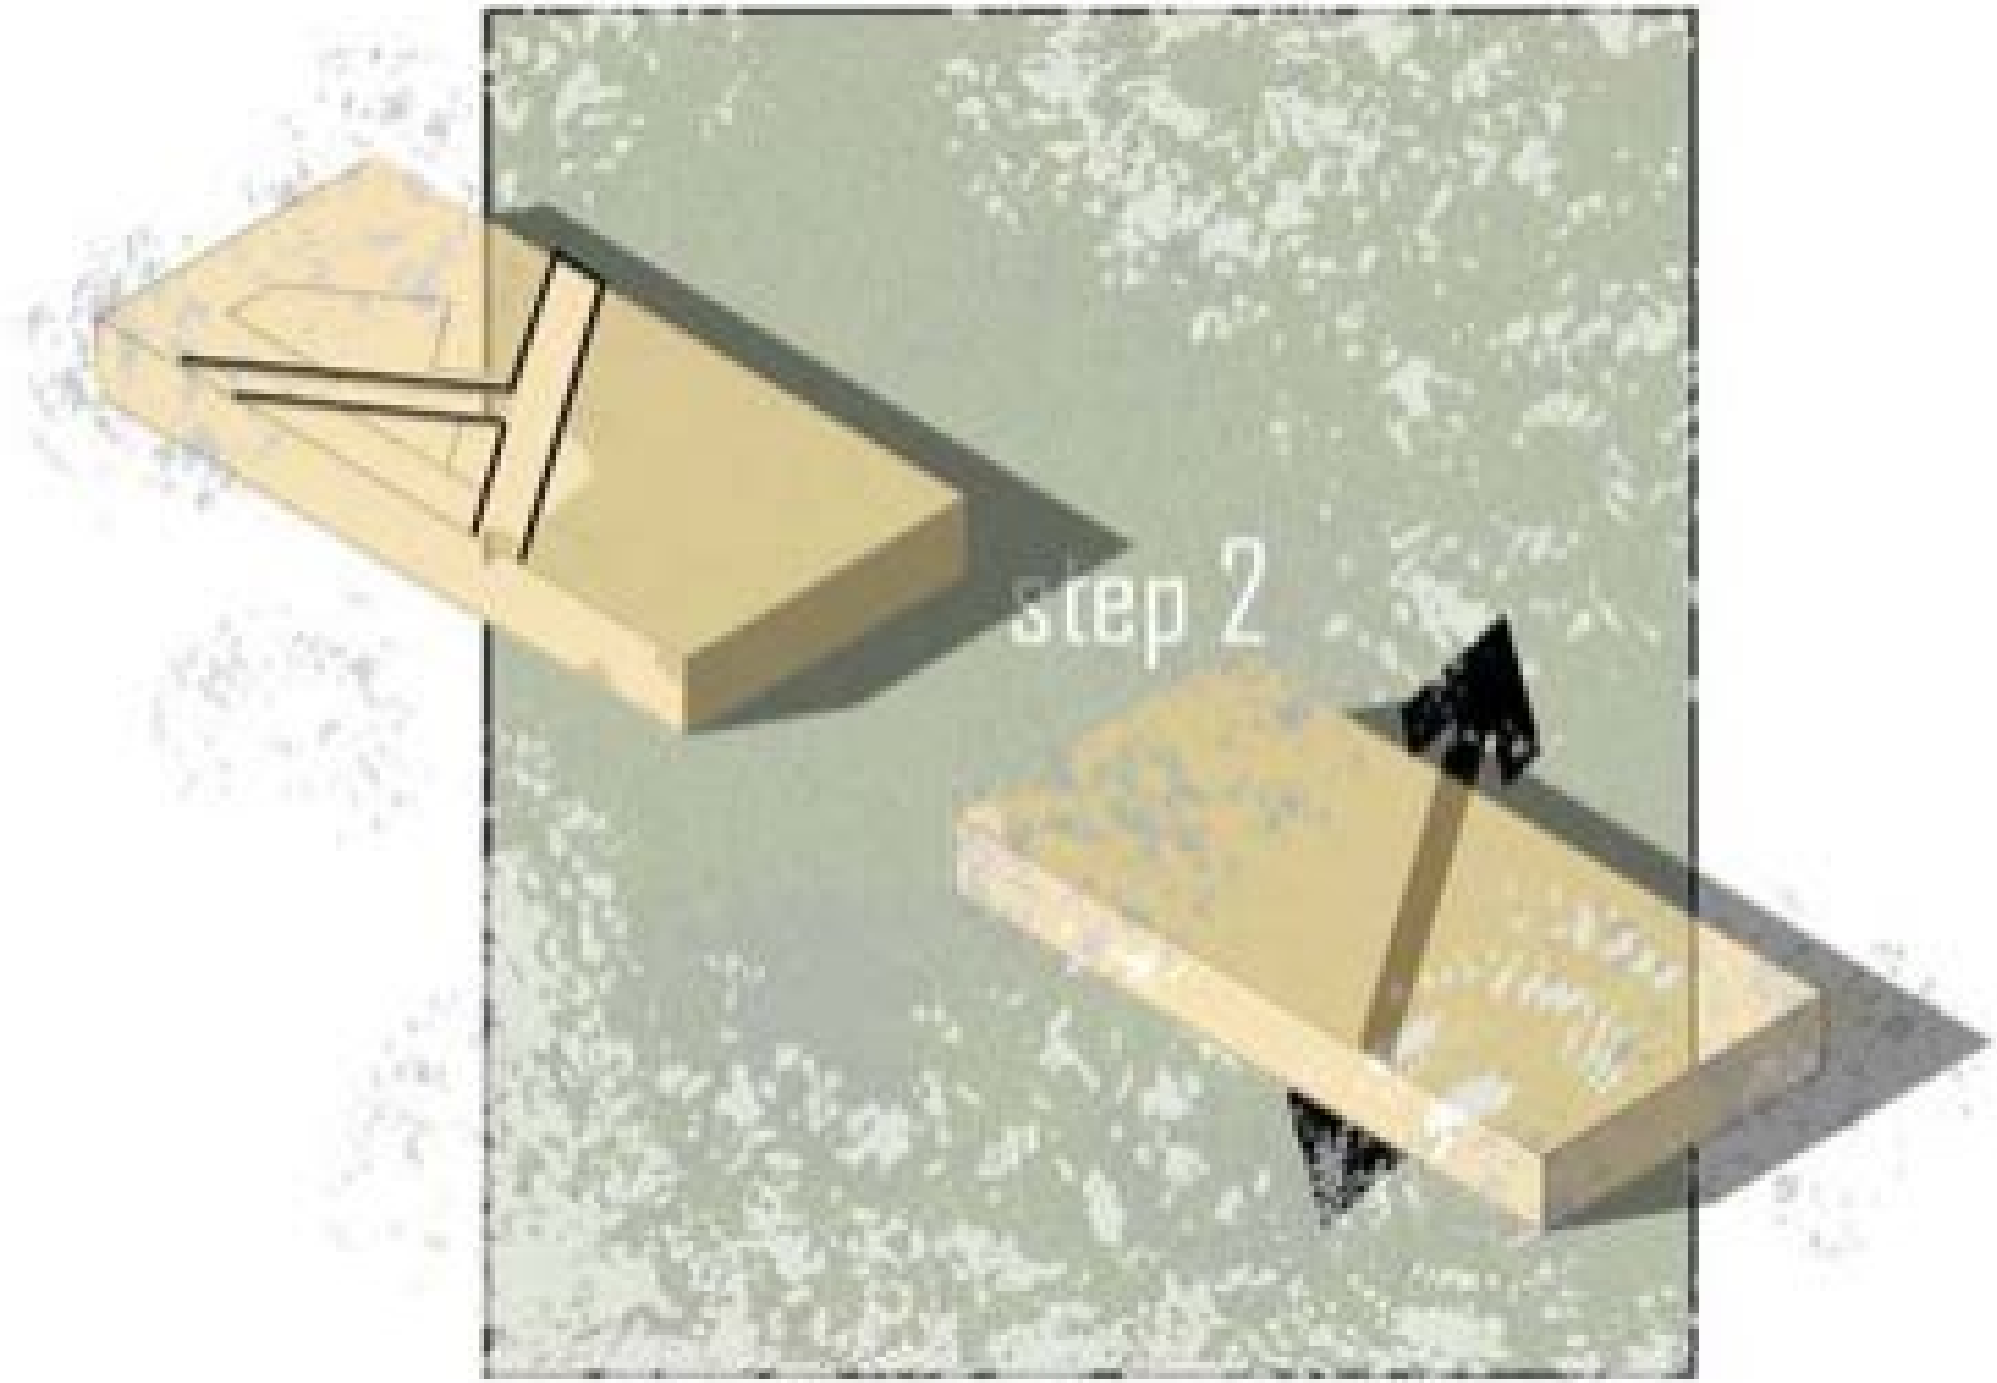



Portfolio reference only | source page 119 | Abdelrhman Mohamed - credited source portfolio




Portfolio reference only | source page 119 | Abdelrhman Mohamed - credited source portfolio

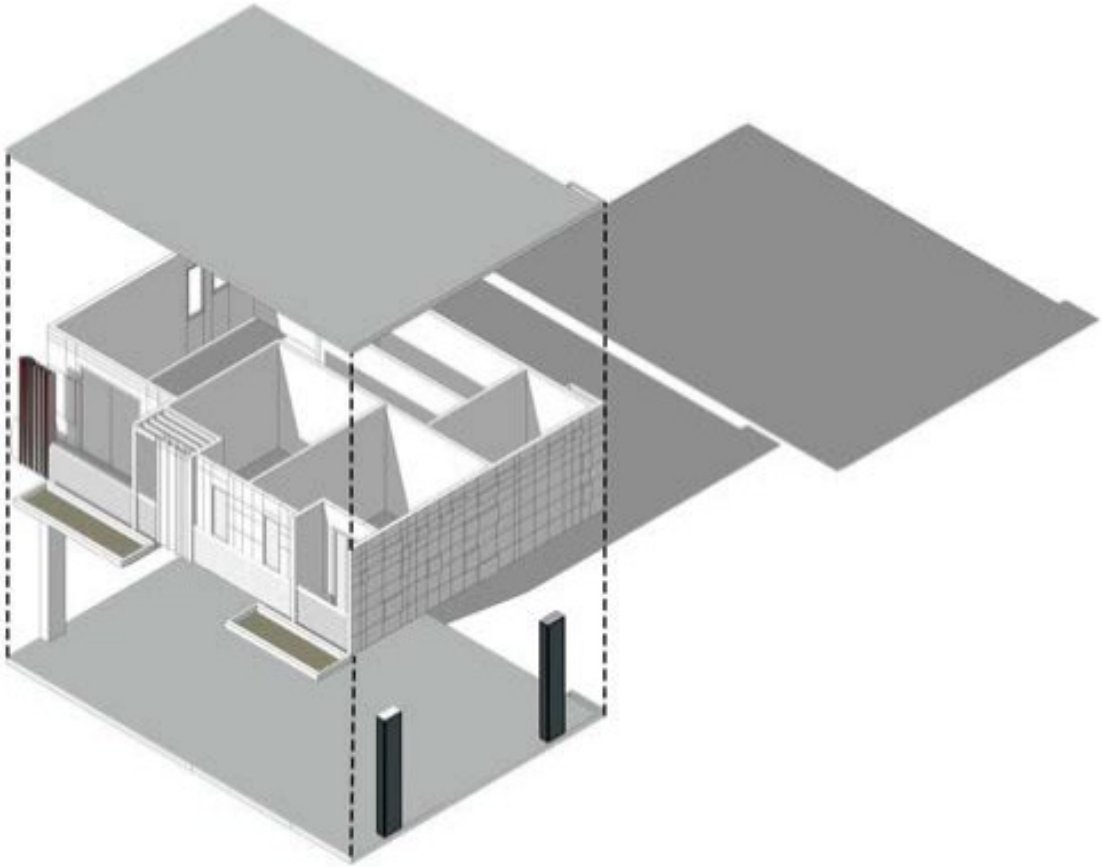

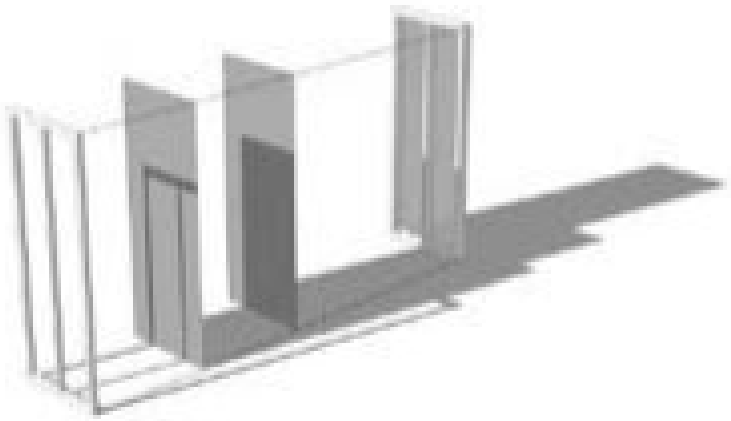

Portfolio reference only | source page 119 | Abdelrhman Mohamed - credited source portfolio







